CONCEPTUAL MASTER PLAN

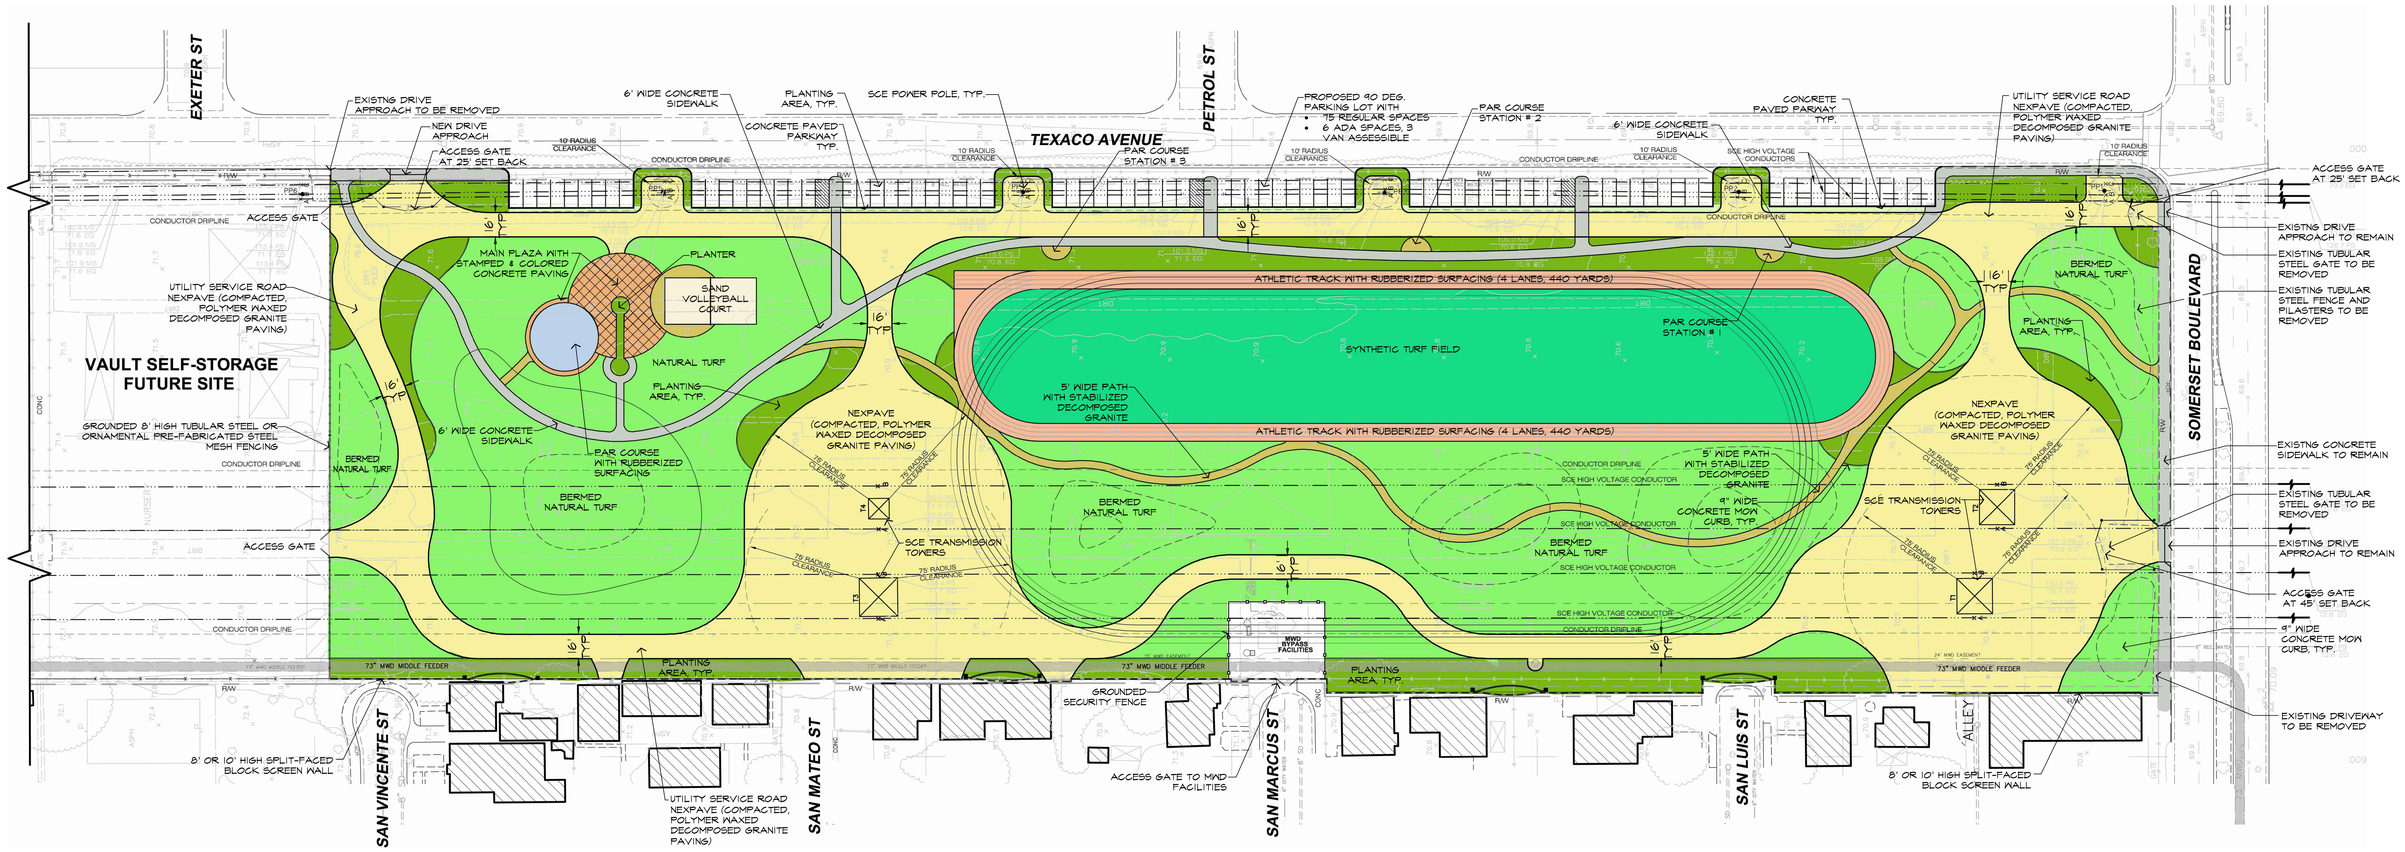

LEGEND:

- ATHLETIC TRACK WITH RUBBERIZED SURFACING
- SYNTHETIC TURF
- NATURAL TURF BERMED AREA 2% MAX.
- NEXPAVE PAVED SERVICE ROAD* (COMPACTED, POLYMER WAXED DECOMPOSED GRANITE PAVING)
- PLANTING AREA
- PAR COURSE WITH RUBBERIZED SURFACING
- SAND VOLLEYBALL COURT
- STAMPED & COLORED CONCRETE PAVING
- STABILIZED DECOMPOSED GRANITE PATH
- MEANDERING SIDEWALK

* NEXPAVE PAVED SERVICE ROAD HAS A CAPABILITY OF SUPPORTING 40 TON, 3-AXLE TRUCKS.

PARAMOUNT FITNESS PARK

CITY OF PARAMOUNT

NORTH

0 20' 40' 80'

SCALE: 1"= 40'-0"

NOV. 9, 2010

WILLDAN Landscape Architecture | extending your reach