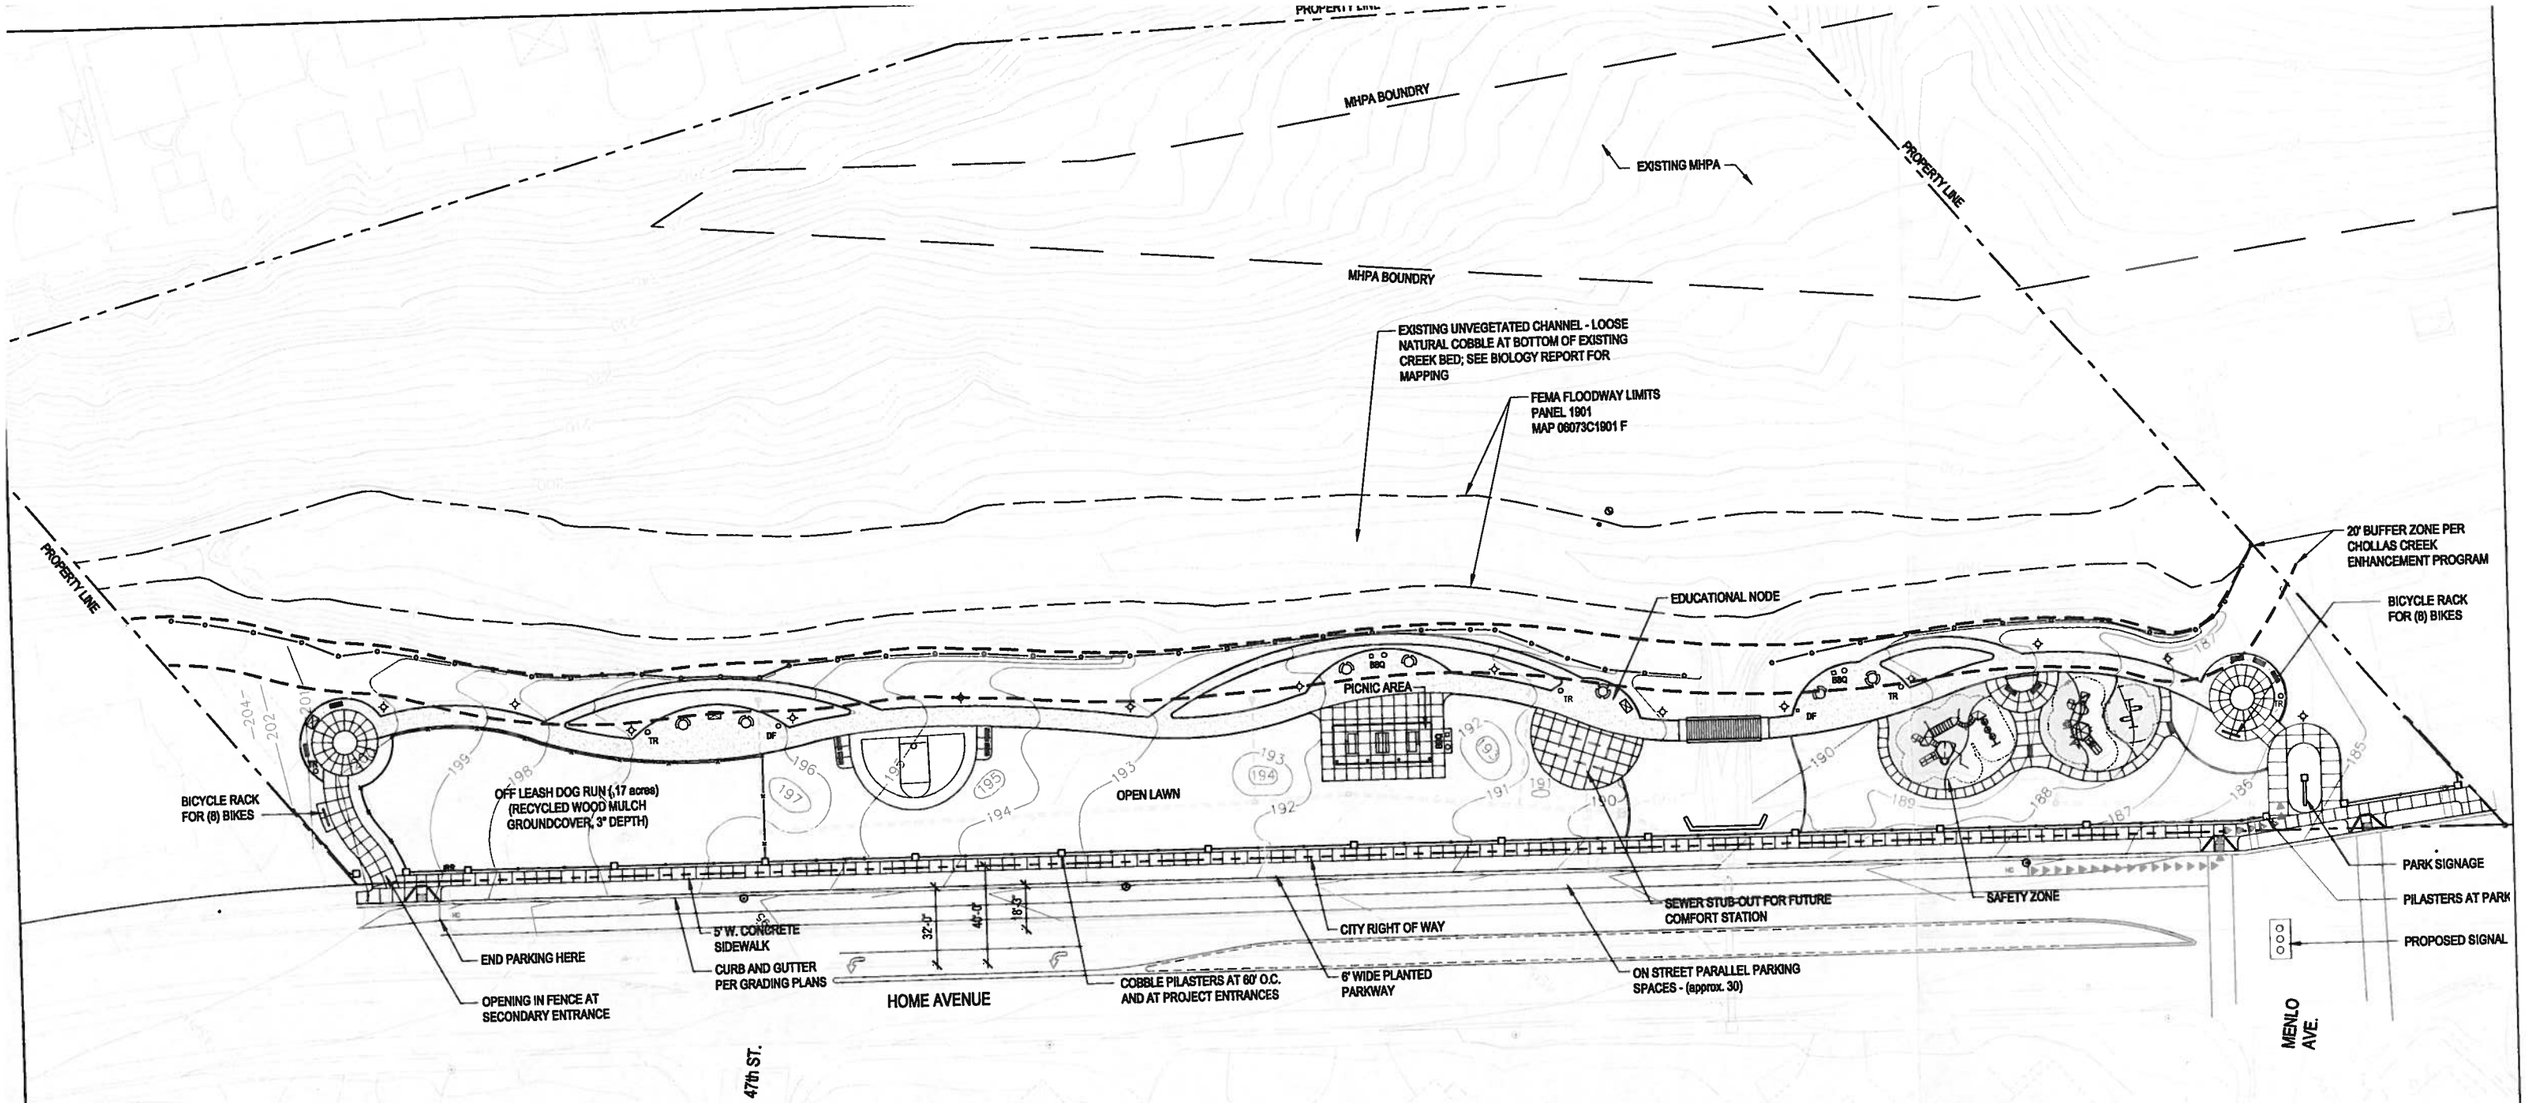

SITE FURNISHINGS LEGEND

SYMBOL	DESCRIPTION
	Picnic Shelter: 20' X 40' METAL SHADE STRUCTURE WITH SOLID ROOF
	Future Comfort Station: 2 UNISEX RESTROOMS
	PLAY STRUCTURE FOR 6-12 YEAR OLDS SEE ATTACHED PLAY STRUCTURE PLAN FOR MODEL NUMBERS.
	PLAY STRUCTURE FOR 2-5 YEAR OLDS SEE ATTACHED PLAY STRUCTURE PLAN FOR MODEL NUMBERS.
	SWINGS FOR 2-5 YEAR OLDS
	PEDESTRIAN BRIDGE

SYMBOL	DESCRIPTION
—x—	4' HIGH BLACK VINYL COATED CHAIN LINK FENCE
—■—	4' HIGH WROUGHT IRON FENCE WITH COBBLESTONE PILASTERS AT 20' ON CENTER
—•—	POST AND RAIL FENCE
	8' RECTANGULAR PICNIC TABLE (STANDARD)
	8' RECTANGULAR PICNIC TABLE (ADA ACCESSIBLE)
	4' ROUND PICNIC TABLE (STANDARD)
	4' ROUND PICNIC TABLE (ADA ACCESSIBLE)
	INTERPRETIVE SIGN
	5' BENCH
BBQ	BARBECUE & HOT COALS RECEPTACLE
TR	TRASH RECEPTACLE

SYMBOL	DESCRIPTION
DF	DRINKING FOUNTAIN
	BASKETBALL NET & BACKBOARD
	BICYCLE RACK
	SECURITY LIGHTING
	PARK IDENTIFICATION SIGN
	END WALL PER CIVIL PLANS
	PLAY SAND
	RESILIENT RUBBER PLAY SURFACE MODEL #
	ADA ACCESSIBLE STABILIZED DECOMPOSED GRANITE
	CONCRETE PAVING - NATURAL GREY WITH BROOM FINISH

SITE PLAN NOTES

DESCRIPTION

1. PROJECT LIGHTING WILL BE DIRECTED AWAY FROM THE MCSP AREA.

ACCESSIBILITY

▸▸▸▸▸ DENOTES ACCESSIBLE PATH OF TRAVEL

REGISTERED LANDSCAPE ARCHITECT
GREGORY LOFTIN NOWELL
1599
SIGNATURE
DATE
EXP. 6-30-10
STATE OF CALIFORNIA

NOWELL & ASSOCIATES
LANDSCAPE ARCHITECTURE
2605 STATE STREET SAN DIEGO, CA 92103
TEL 619.325.1990 FAX 619.325.1997

0 15' 30' 60'
1" = 30'-0"

February 17, 2010

SITE PLAN FOR:

HOME AVENUE PARK

NEIGHBORHOOD PARK

CITY OF SAN DIEGO, CALIFORNIA
DEVELOPMENT SERVICES DEPARTMENT
SHEET 2 OF 8 SHEETS

FOR CITY ENGINEER — DATE

DESCRIPTION	BY	APPROVED	DATE	FILMED
ORIGINAL	NA			

DATE STARTED
DATE COMPLETED

WO NO CIP #298650

1846-6298
NAD 83 COORDINATES

206-1737
LAMBERT COORDINATES

-D