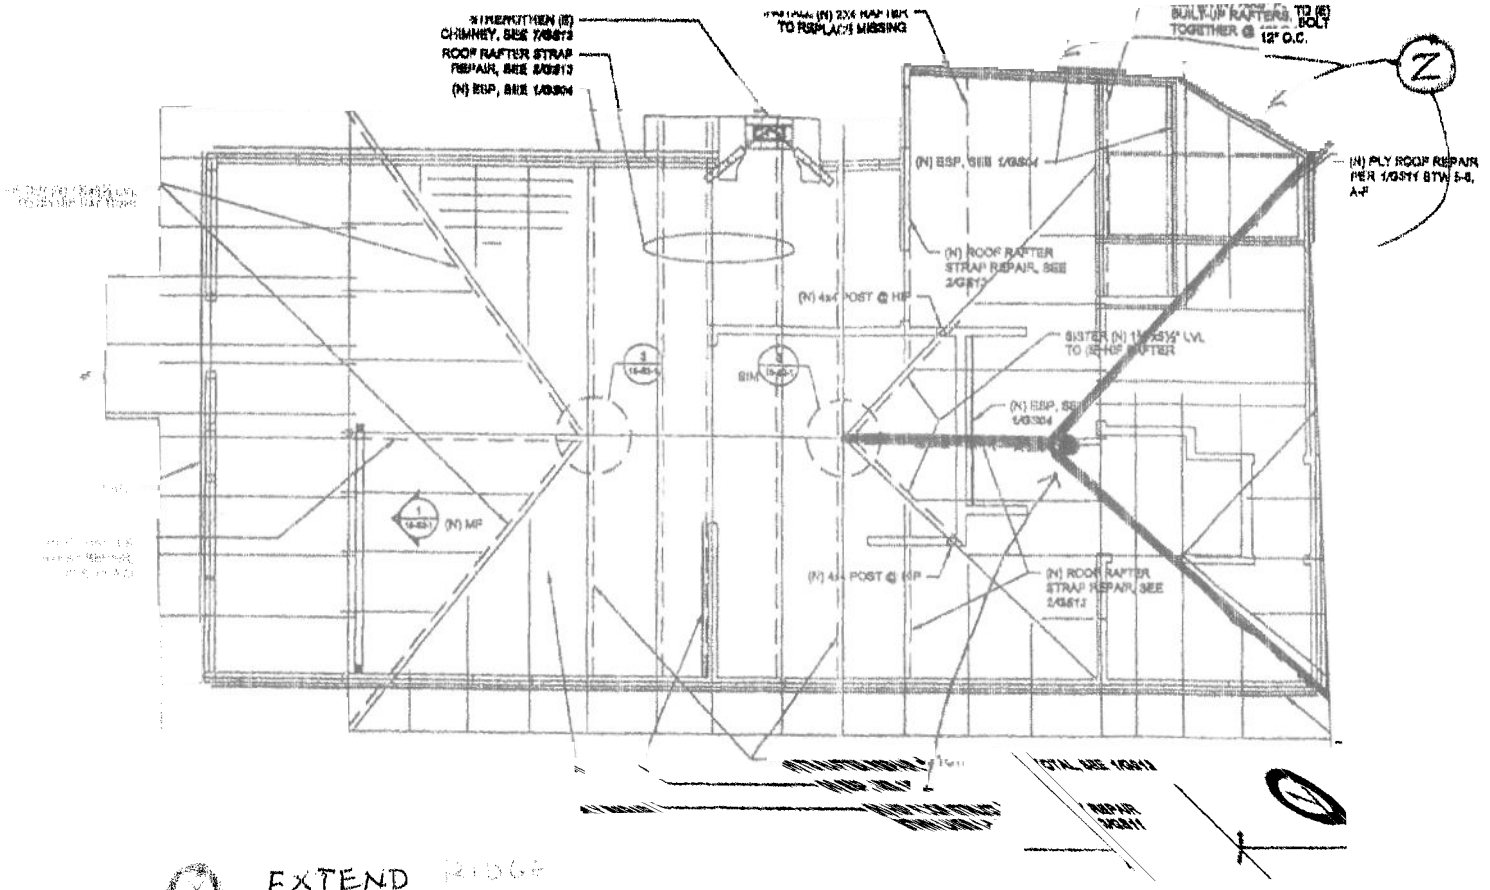

EXTEND RIDGE ± 12'

HIP

(N) FRAMED WALLS

(N) FOOTING / PIER

(N) TUBE STEEL POST SUPPORT FOR RIDGE / HIP

ROOF FRAMING PLAN

	(E) FRAMING MEMBER, SEE PLAN
	(N) FRAMING MEMBER OR REPAIR TO (E) FRAMING MEMBER, SEE PLAN
	(N) SHEAR PANEL (PS, PSB, ISP OR ESP), SEE PLAN
RPS	REMOVE & REPLACE (E) SIDING & FUR WALL, TO MATCH (N) ADJ. STRUCT. SHEATHING
	(N) MF, SEE PLAN
	(N) PF, SEE PLAN
	(N) STRIP FOOTING, SEE PLAN
	(N) FLASH WALL, SEE PLAN
	(E) FOUNDATION
	(N) TYP. BRACED PIER FOOTING, SEE PLAN
	(N) TYP. PIER FOOTING, SEE PLAN

NOTES

2. SEE ARCHITECTURAL PLANS FOR FINAL LOCATION OF WALLS.

3. SEE FINAL ASBESTOS & LEAD-BASE PAINT SURVEYS DATED JULY 2003 & MADE PART OF THIS PROJECT MANUAL FOR LOCATIONS OF HAZARDOUS MATERIALS TO BE REMOVED AND/OR MITIGATED. SEE GA-1 FOR MATERIAL HANDLING, REMOVAL / DISPOSAL.

4. SHORE ALL ROOFS THROUGHOUT THE DURATION OF STRUCTURAL AND NON-STRUCTURAL WORK ON THE ROOF.

[illegible] STRUCTURAL AND NON-STRUCTURAL WORK IN THE ATTIC, [illegible] ATTIC.

5. SEE WARNING LOUD REPORT OF SUPPLEMENTAL [illegible] INVESTIGATION DATED 20 OCTOBER [illegible]