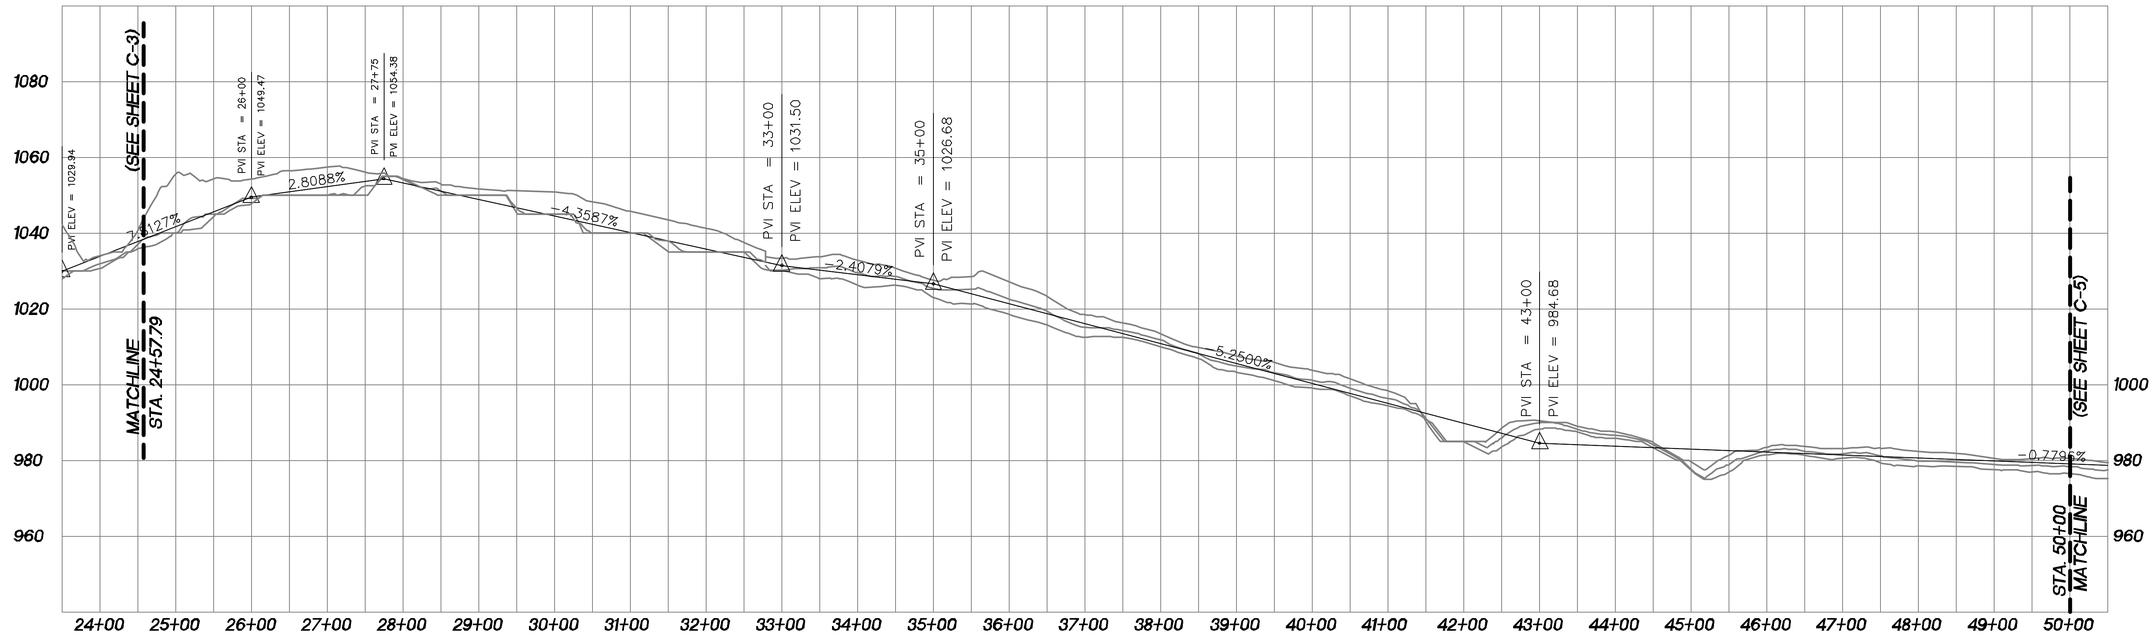

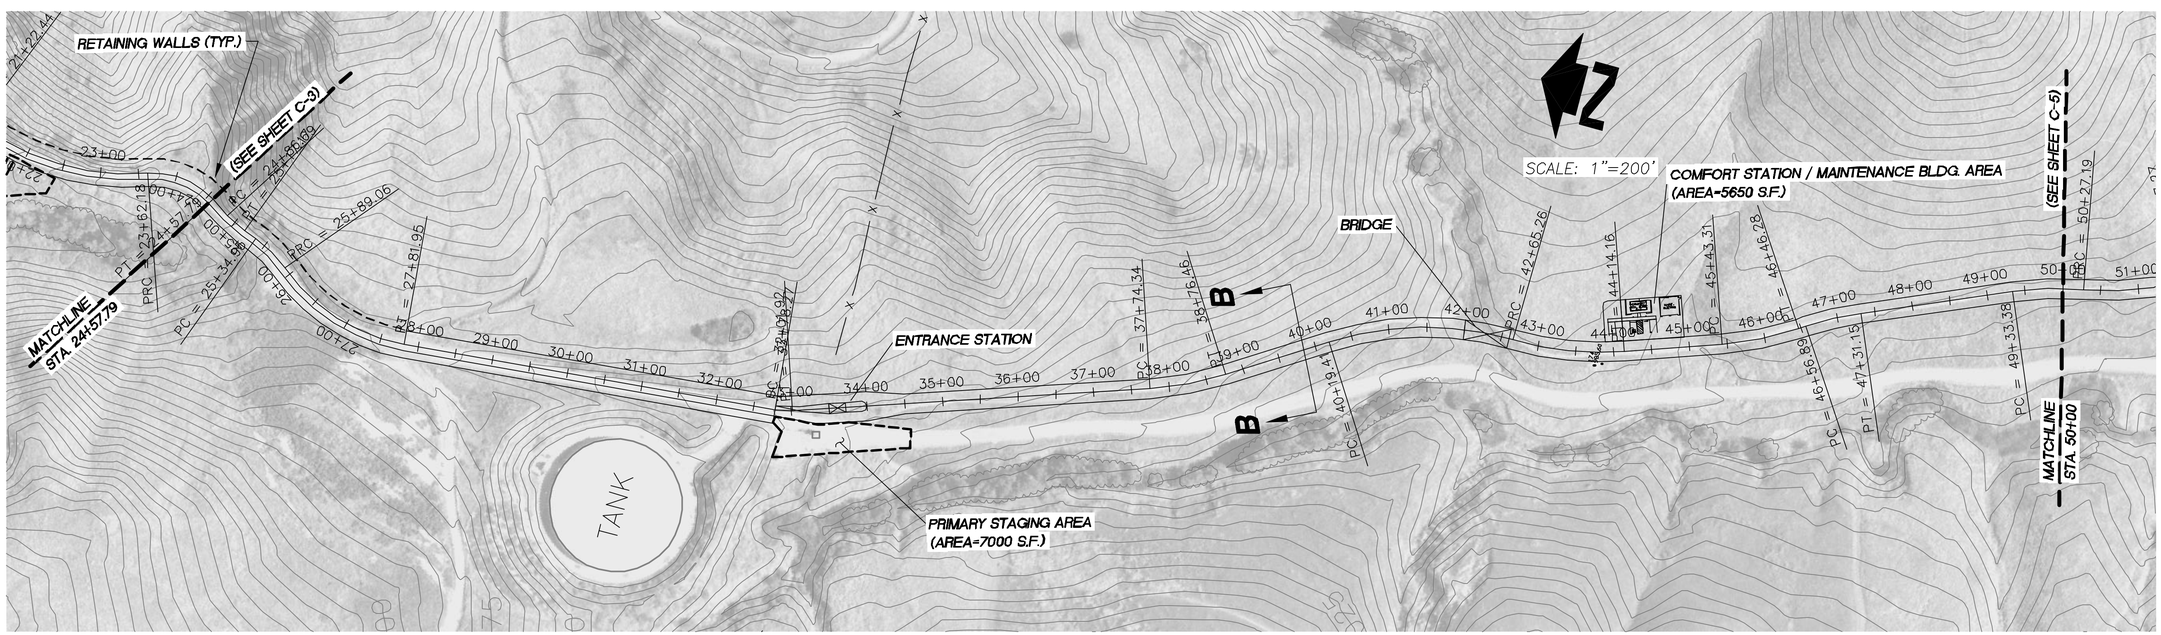

SOUTHERN
SERVICE CENTER

8885 RIO SAN DIEGO
DRIVE SUITE # 270
SAN DIEGO, CA 92108
PHONE 619 220-5300
FAX 619 220-5400

DESIGNED	JFA
DRAWN	JFA
CHECKED	JFA
DATE	02-20-04

CALIFORNIA STATE FIRE MARSHAL-APPROVED

Approval of this plan does not authorize or approve any omission of deviation from applicable regulations. Final approval is subject to field inspection. One set of approved plans shall be available on the project site at all times.

Reviewed by Date

DSA/DPR MOU - 8.01
ACCESSIBILITY REVIEW

CERTIFICATION #

Reviewed by Date

REVISIONS

	DATE
1	

PRELIMINARY PLANS FOR:

CHINO HILLS STATE PARK

BANE CANYON ENTRANCE ROAD

PROJECT NUMBER
-

SHEET NO.
2.C-4
4 OF 8