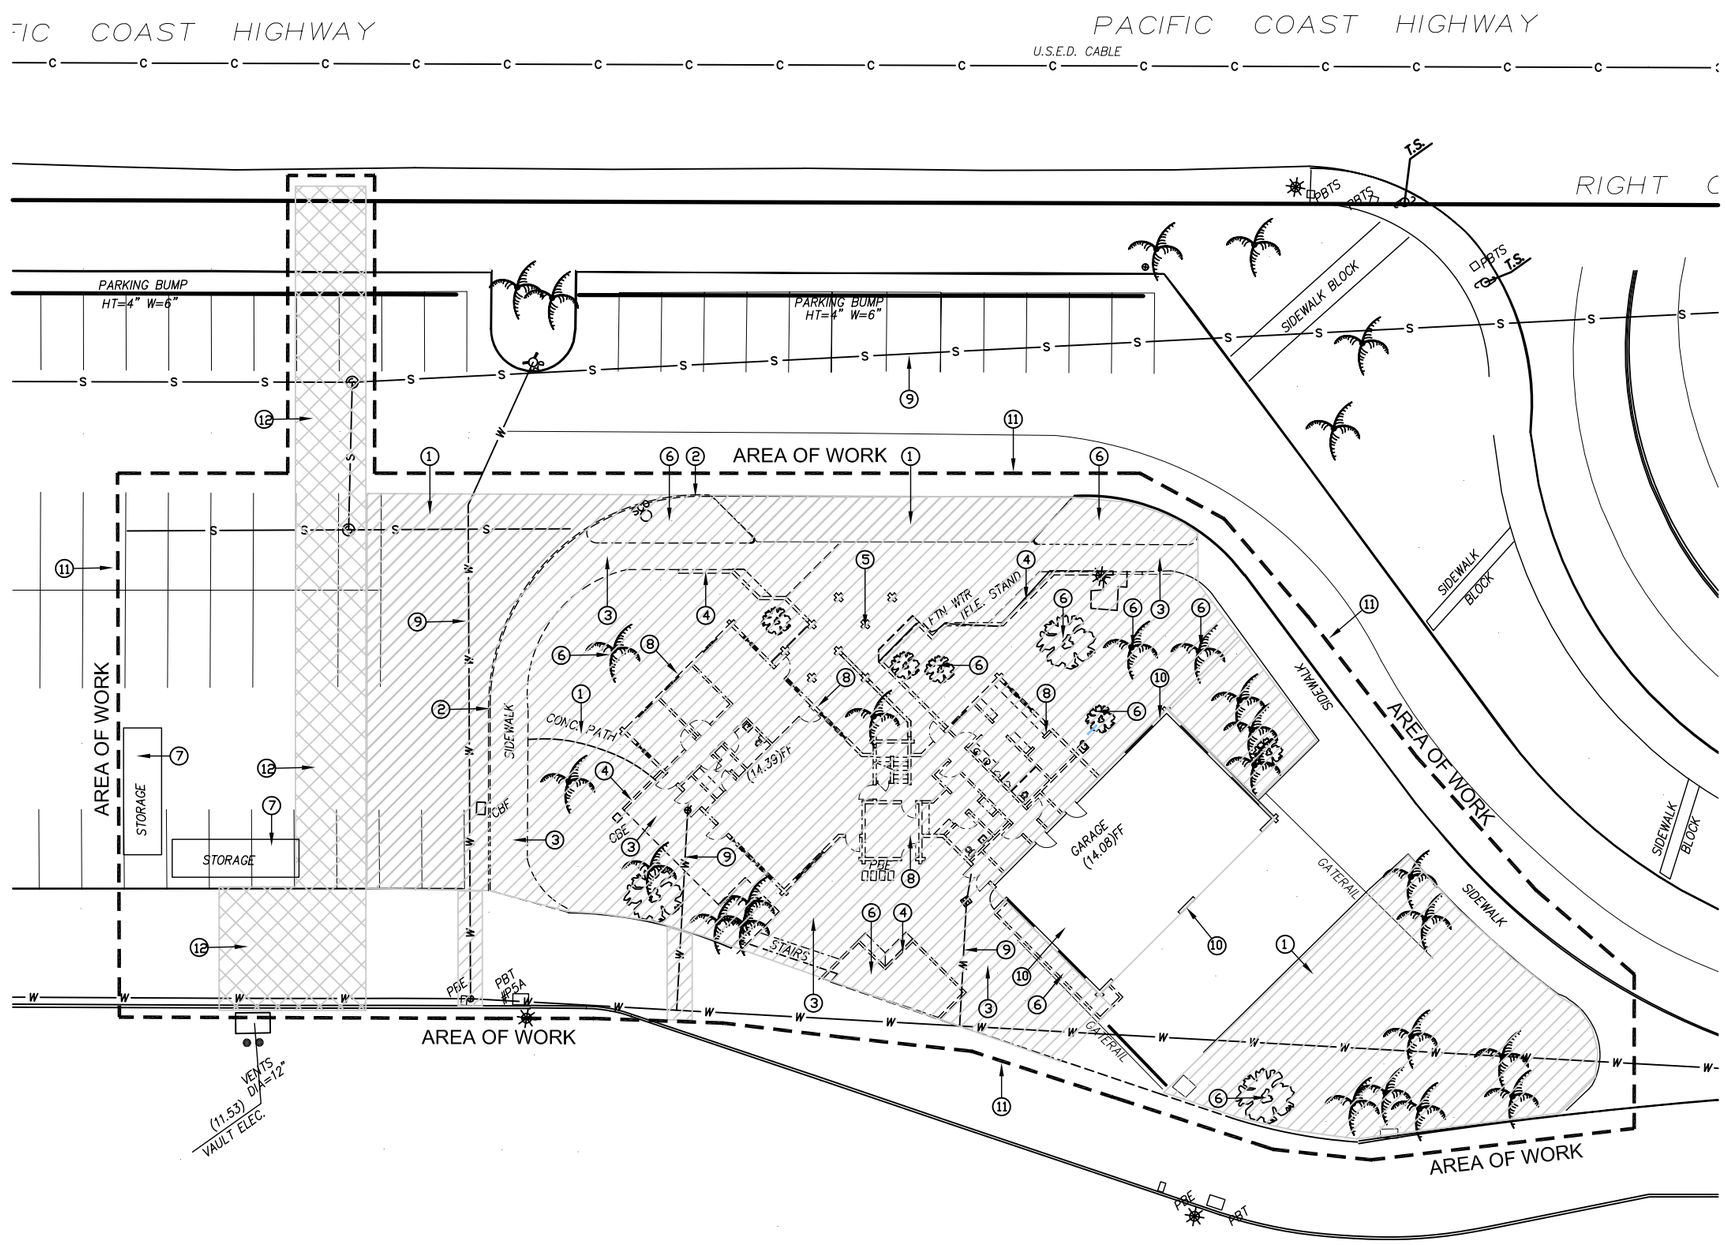

EXISTING LIFGUARD STATION DEMOLITION NOTES:

A. SINGLE CROSS HATCH AREA DENOTES AREA OF DEMOLITION. ALL ELEMENTS WITHIN HATCHED AREA TO BE REMOVED.

B. DOUBLE CROSS HATCH AREA DENOTES AREA FOR PROPOSED SOUTHERN CALIFORNIA EDISON PROJECT - ELECTRICAL LINE TRENCHING.

C. HEAVY DASHED "AREA OF WORK" LINE DENOTES AREA TO BE AFFECTED BY CONSTRUCTION ACTIVIES.

KEYED NOTES

1. DEMOLISH EXISTING AC PAVING
2. DEMOLISH EXISTING CONCRETE CURB
3. DEMOLISH EXISTING CONCRETE SIDEWALK/STEPS
4. DEMOLISH EXISTING SITE WALL
5. DEMOLISH EXISTING TRELLIS AND COLUMNS
6. DEMOLISH EXISTING LANDSCAPE PLANTINGS
7. EXISTING STORAGE CONTAINERS TO BE REMOVED BY DPR.
8. DEMOLISH EXISTING CMU BUILDING
9. EXISTING UTILITY LINE TO REMAIN. DISCONNECT, CAP AND PROTECT.
10. EXISTING CMU GARAGE BUILDING TO REMAIN
11. LIMIT OF WORK
12. SOUTHERN CALIFORNIA EDISON PROJECT-UNDERGROUND ELECTRICAL LINE TRENCHING.

PROPOSED DEMOLITION PLAN

SCALE: 1" = 16'-0"

SOUTHERN SERVICE CENTER
8885 RIO SAN DIEGO DRIVE SUITE # 270
SAN DIEGO, CA 92108
PHONE 619 220-5300
FAX 619 220-5400

DESIGNED	
DRAWN	
CHECKED	
DATE	08/09/04

REVISIONS

	DATE
1	

HUNTINGTON STATE BEACH
LIFEGUARD HEADQUARTERS AND TRAINING FACILITY

SHEET TITLE
DEMOLITION PLAN

PROJECT NUMBER
01310M

SHEET NO.
EXHIBIT 1
1 OF 3