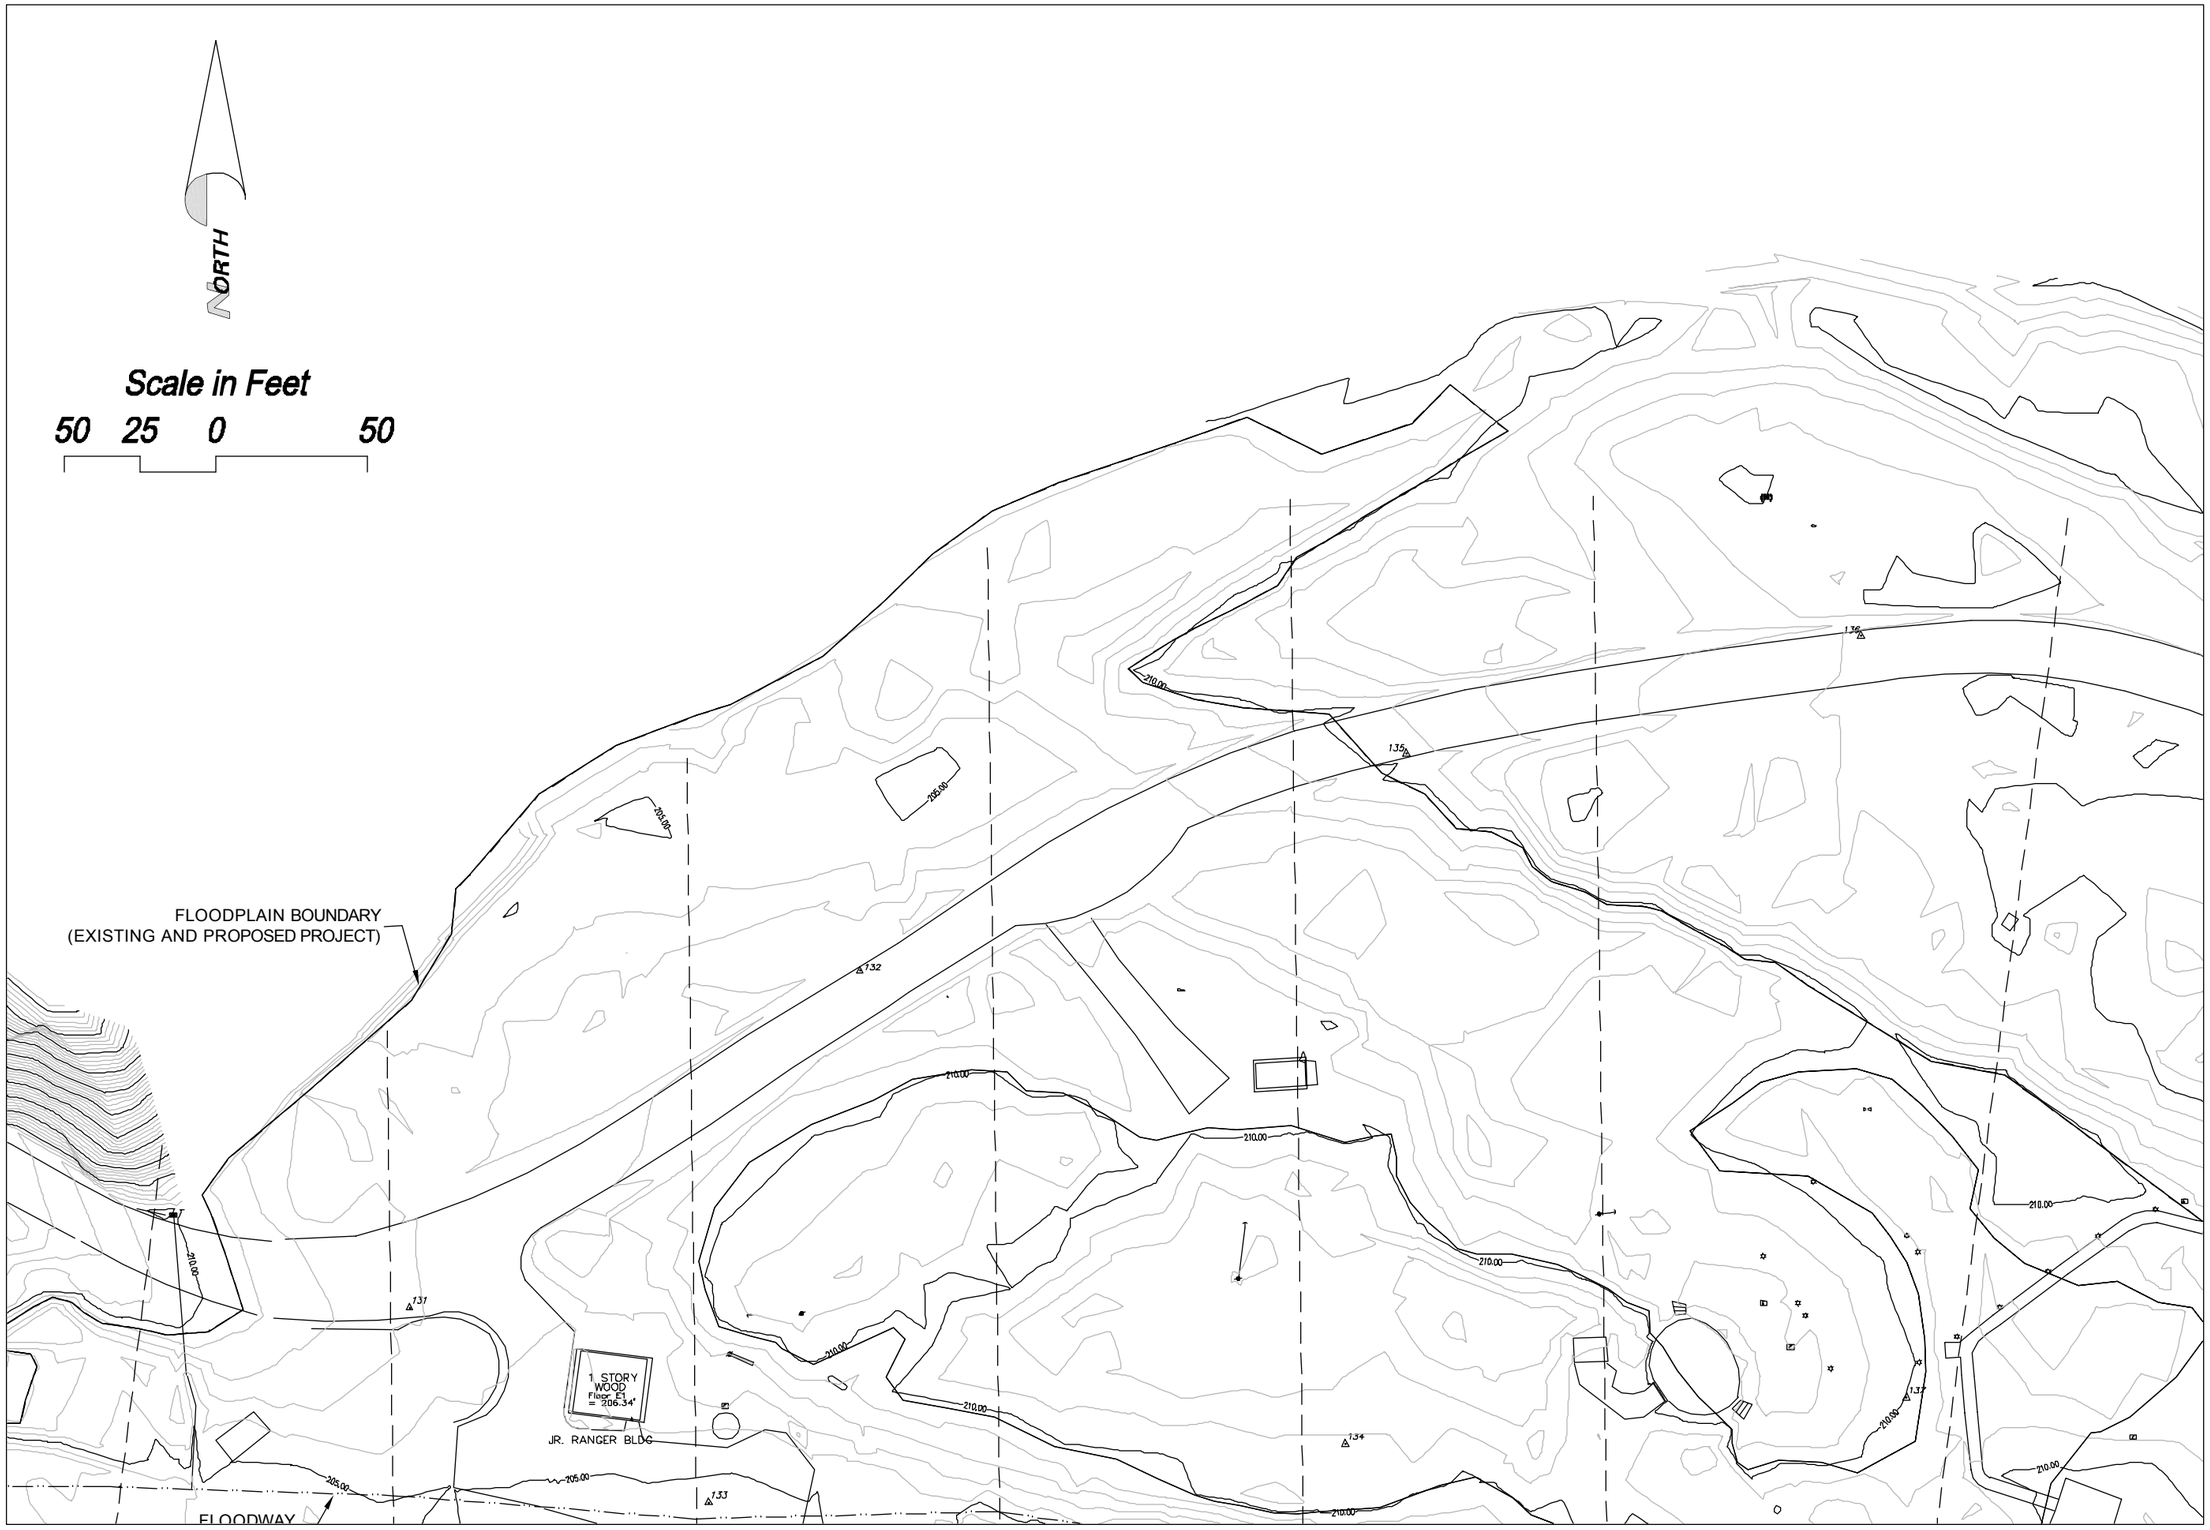

PARK DESIGN, AND CONSTRUCTION DIVISION
One Capitol Mall, Suite 500
Sacramento, CA
95814

DESIGNED
DRAWN
CHECKED

REVISIONS

△	DATE

Pfeiffer Big Sur

Big Sur River Floodplain

Floodplain Study

DRAWING NO.
XXXXXX

SHEET NO.
C2
OF
17