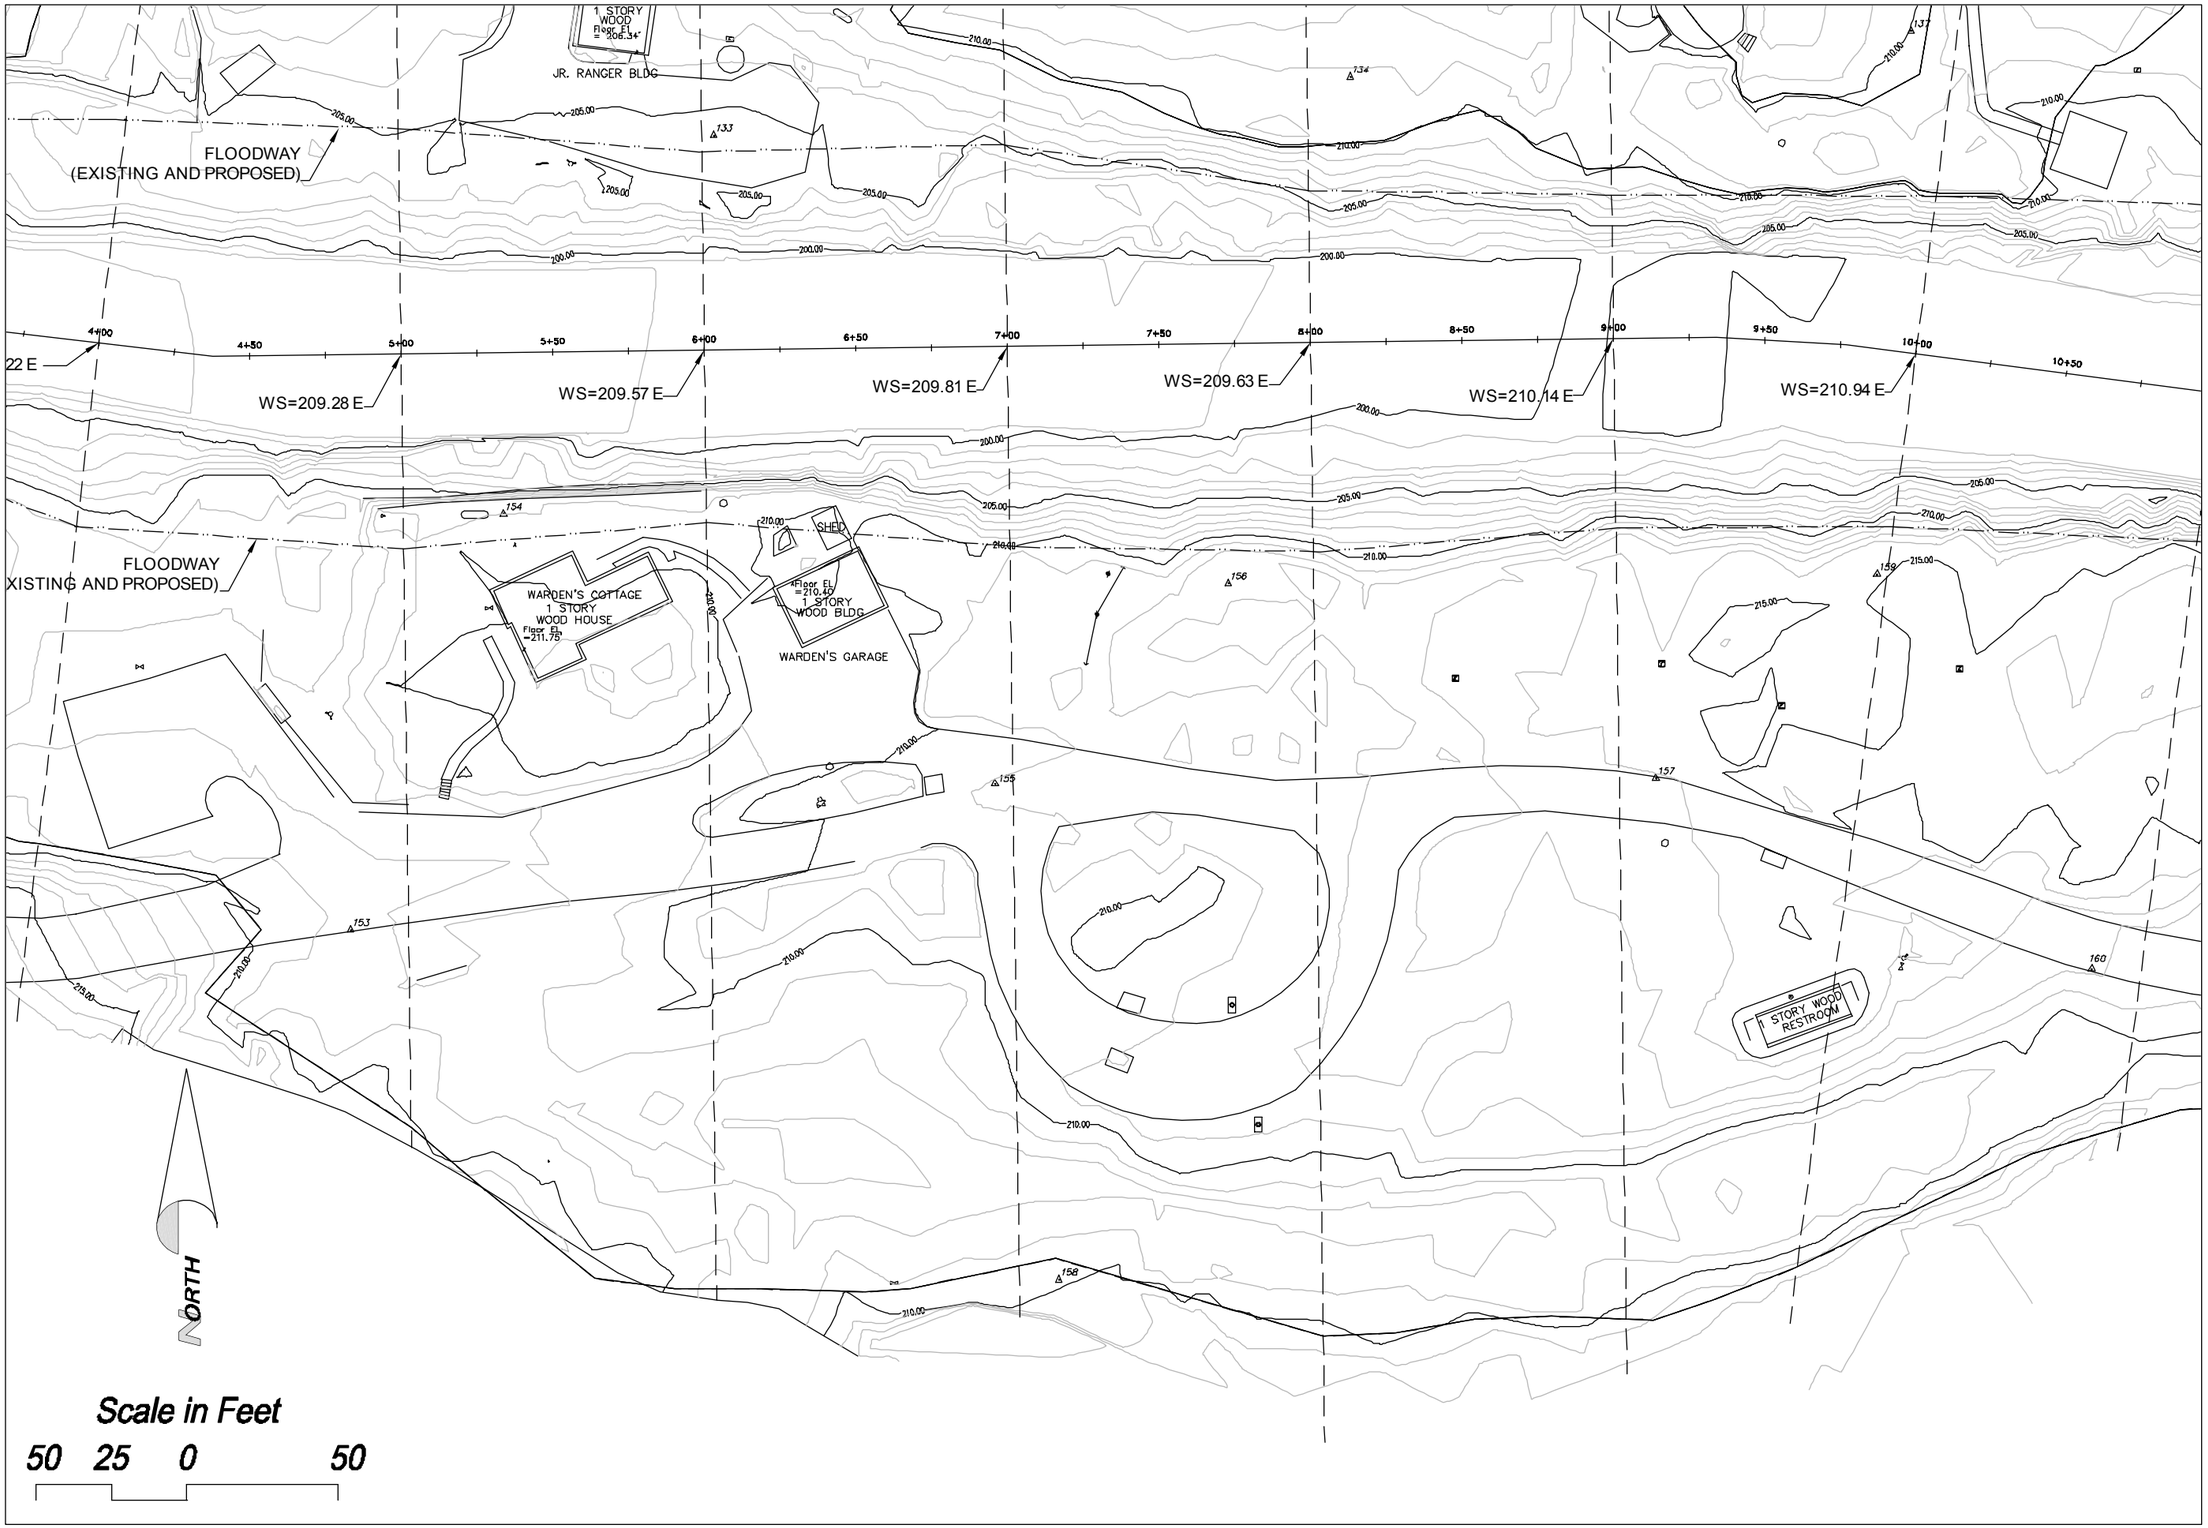


CALIFORNIA STATE PARKS

PARK DESIGN, AND CONSTRUCTION DIVISION
One Capitol Mall, Suite 500
Sacramento, CA
95814

DESIGNED
DRAWN
CHECKED

| REVISIONS | |
|---|---|
| △ | DATE |
| | |
| | |
| | |
| | |
| | |
| | |
| | |
| | |
| | |
| | |

Pfeiffer Big Sur

# Big Sur River Floodplain

Floodplain Study

DRAWING NO.
XXXXXX

SHEET NO.
C3
OF
17