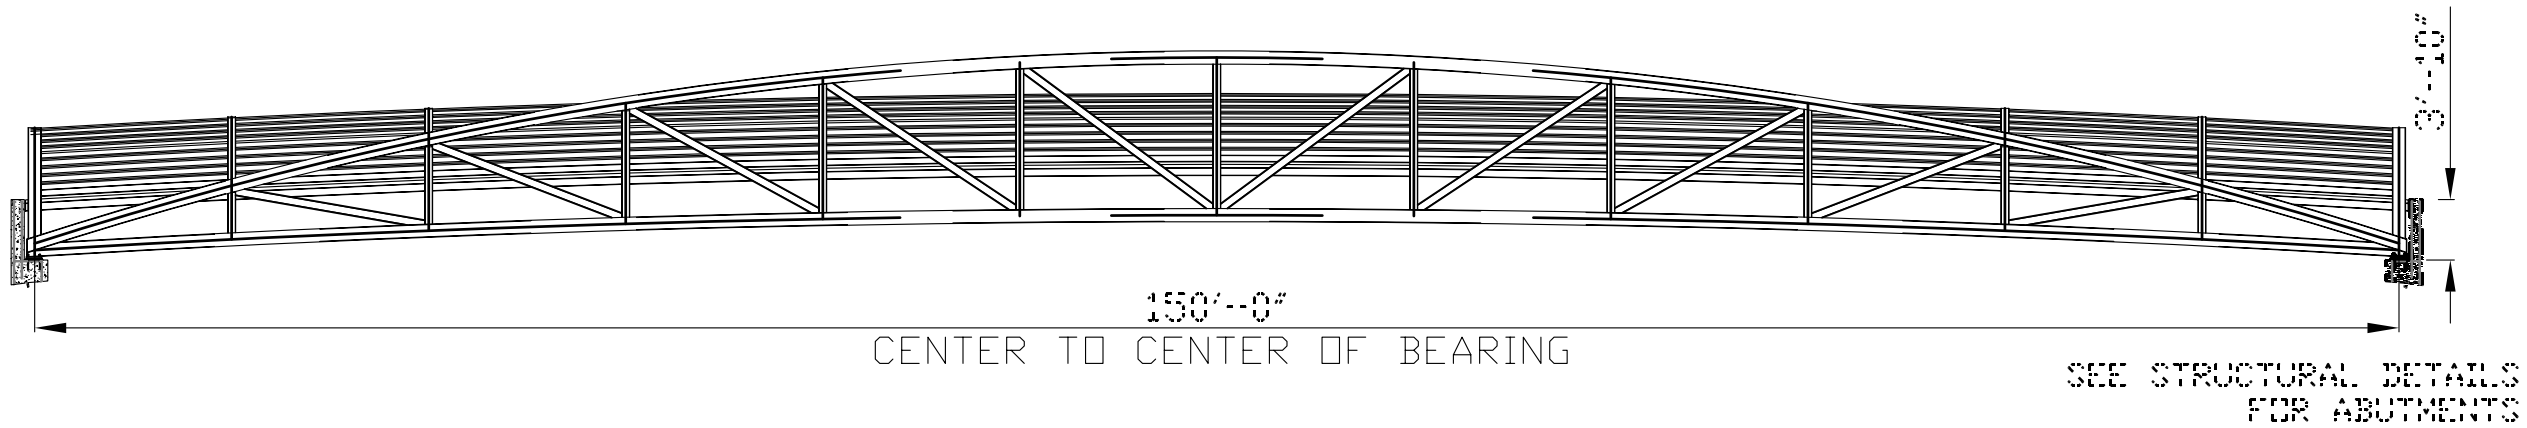

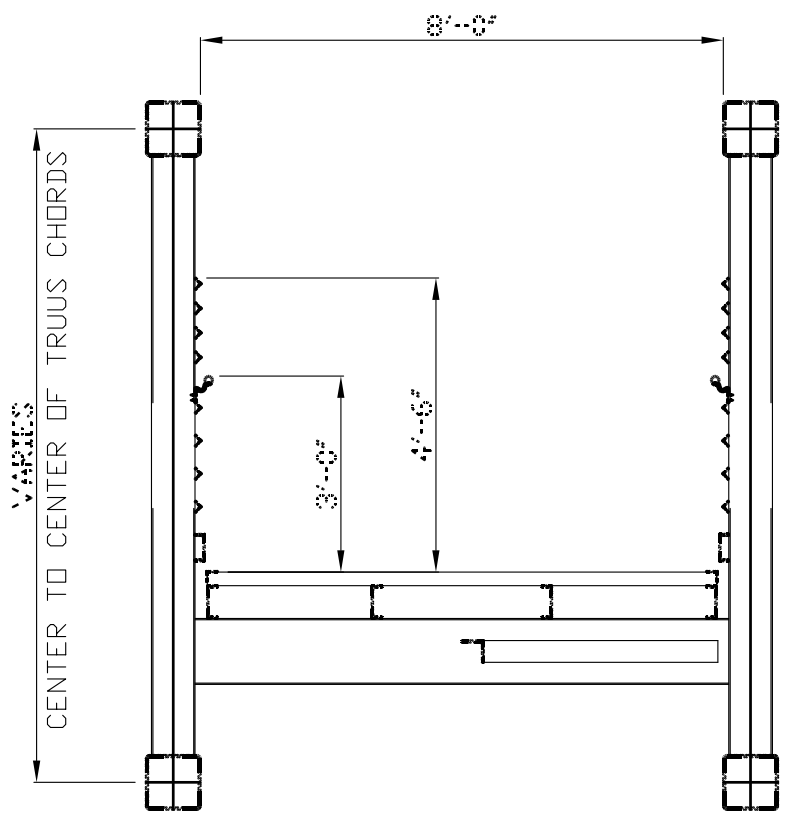

STEADFAST BRIDGES

A DIVISION OF
BILTOLAST PRODUCTS INC.
4021 GAULT AVENUE
FORT PAYNE, AL 35967-8139
1-800-749-7515

ACTIVE MEMBER

MONTEREY, CALIFORNIA PRELIMINARY

REGISTERED PROFESSIONAL ENGINEER
JOAN L. CARPENTER
No.C050756
Exp.3/31/05
CIVIL
STATE OF CALIFORNIA

DSA/DPR MOU - 8.01 ACCESSIBILITY REVIEW	CALIFORNIA STATE FIRE MARSHAL- APPROVED
CERTIFICATION #	Approval of this plan does not authorize or approve any omission of deviation from applicable regulations. Final approval is subject to field inspection. One set of approved plans shall be available on the project site at all times.
Reviewed by Date	Reviewed by Date

90% DRAFT: 6/1/04

CALIFORNIA STATE PARKS SINCE 1864

ACQUISITION AND DEVELOPMENT DIVISION
One Capitol Mall
Suite 500
Sacramento, CA
95814-3229

DESIGNED
Joan Carpenter
DRAWN
Joan Carpenter
CHECKED

REVISIONS	
△	DATE
1	xx
x	x

PFEIFFER BIG SUR STATE PARK
PEDESTRIAN BRIDGE - DETAIL
ENTRANCE AND DAY USE DEVELOPMENT

DRAWING NO.
28245.

SHEET NO.
C4.02
OF