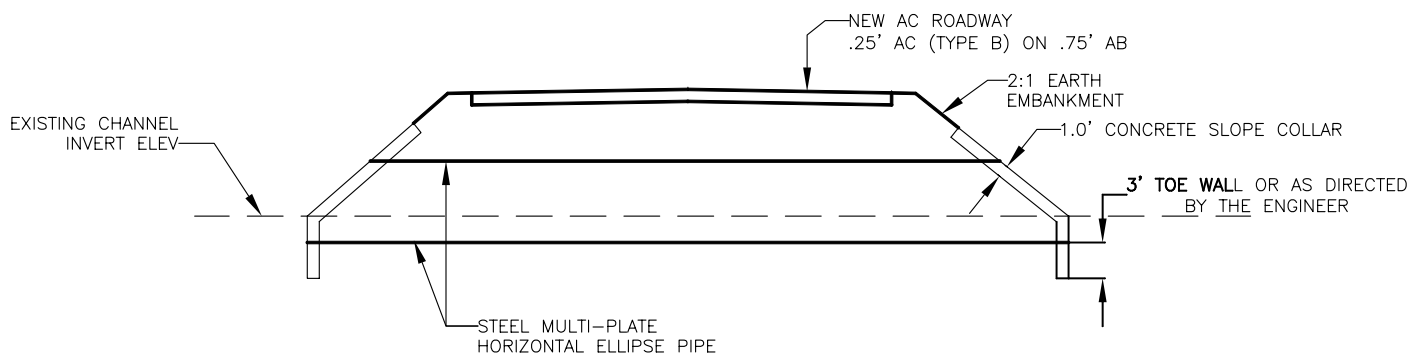

SECTION A–A

SCALE: 1"=20'
@ 22X34" SHEET

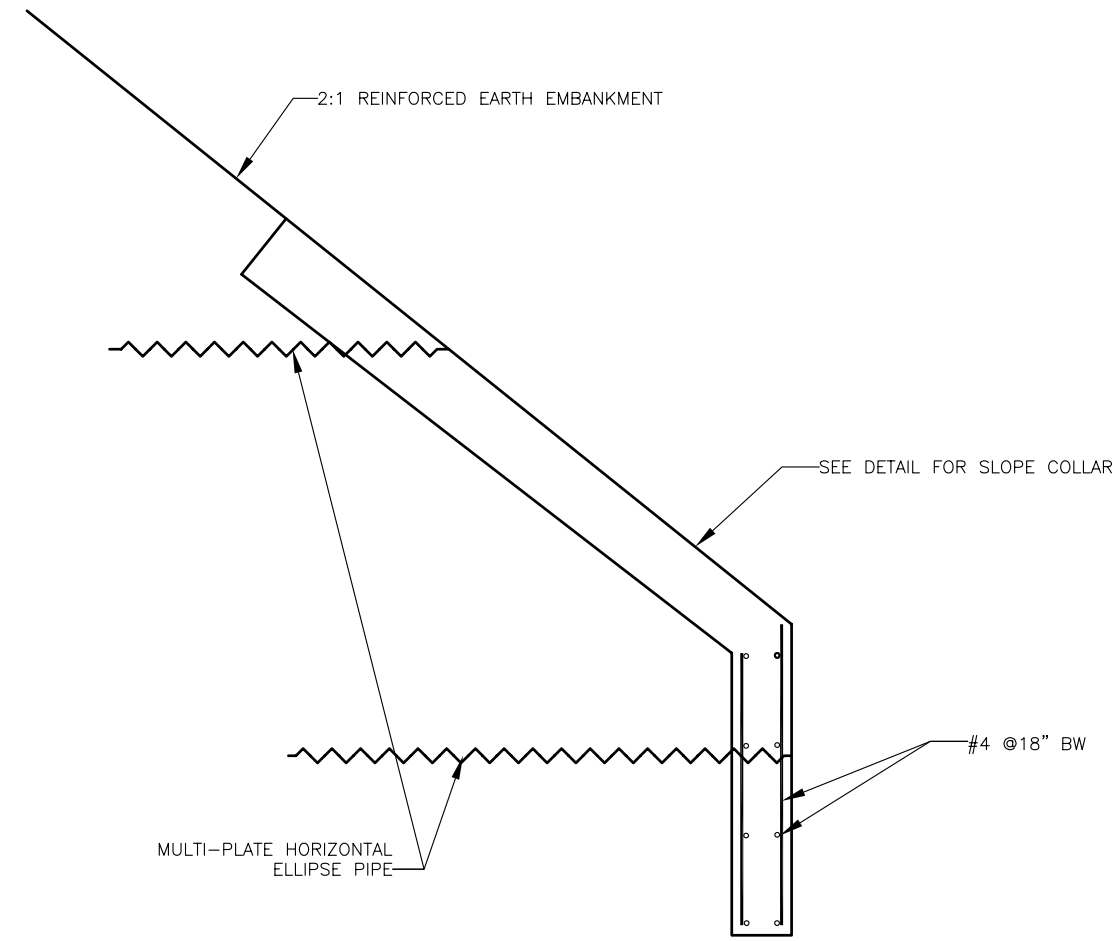

SECTION A–A

NTS

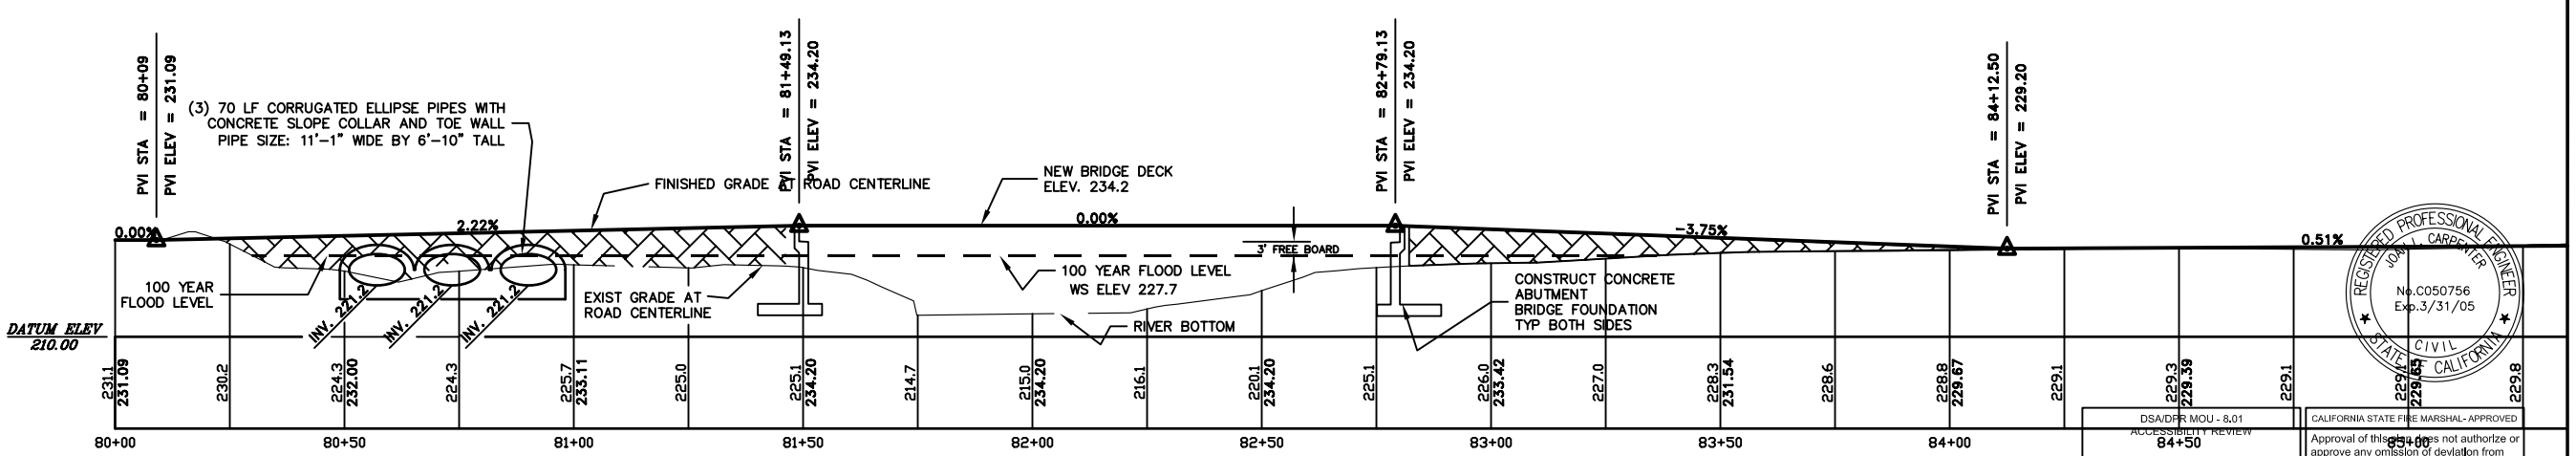

DSA/DPR MOU - 8.01
ACCESSIBILITY REVIEW

CERTIFICATION #

Reviewed by Date

CALIFORNIA STATE FIRE MARSHAL - APPROVED

Approval of this plan does not authorize or approve any omission of deviation from applicable regulations. Final approval is subject to field inspection. One set of approved plans shall be available on the project site at all times.

Reviewed by Date

REGISTERED PROFESSIONAL ENGINEER
JOAN L. CARPENTER
No.C050756
Exp.3/31/05
CIVIL
STATE OF CALIFORNIA

DRAFT: 6/1/04

CALIFORNIA STATE PARKS
SINCE 1864

ACQUISITION
AND
DEVELOPMENT
DIVISION
One Capitol Mall
Suite 500
Sacramento, CA
95814-3229

DESIGNED	Joan Carpenter
DRAWN	Joan Carpenter
CHECKED	

REVISIONS

	DATE
1	xx
x	x

PFEIFFER BIG SUR STATE PARK
CULVERT DETAILS
ENTRANCE AND DAY USE DEVELOPMENT

DRAWING NO.
28245.

SHEET NO.
C4.04
OF