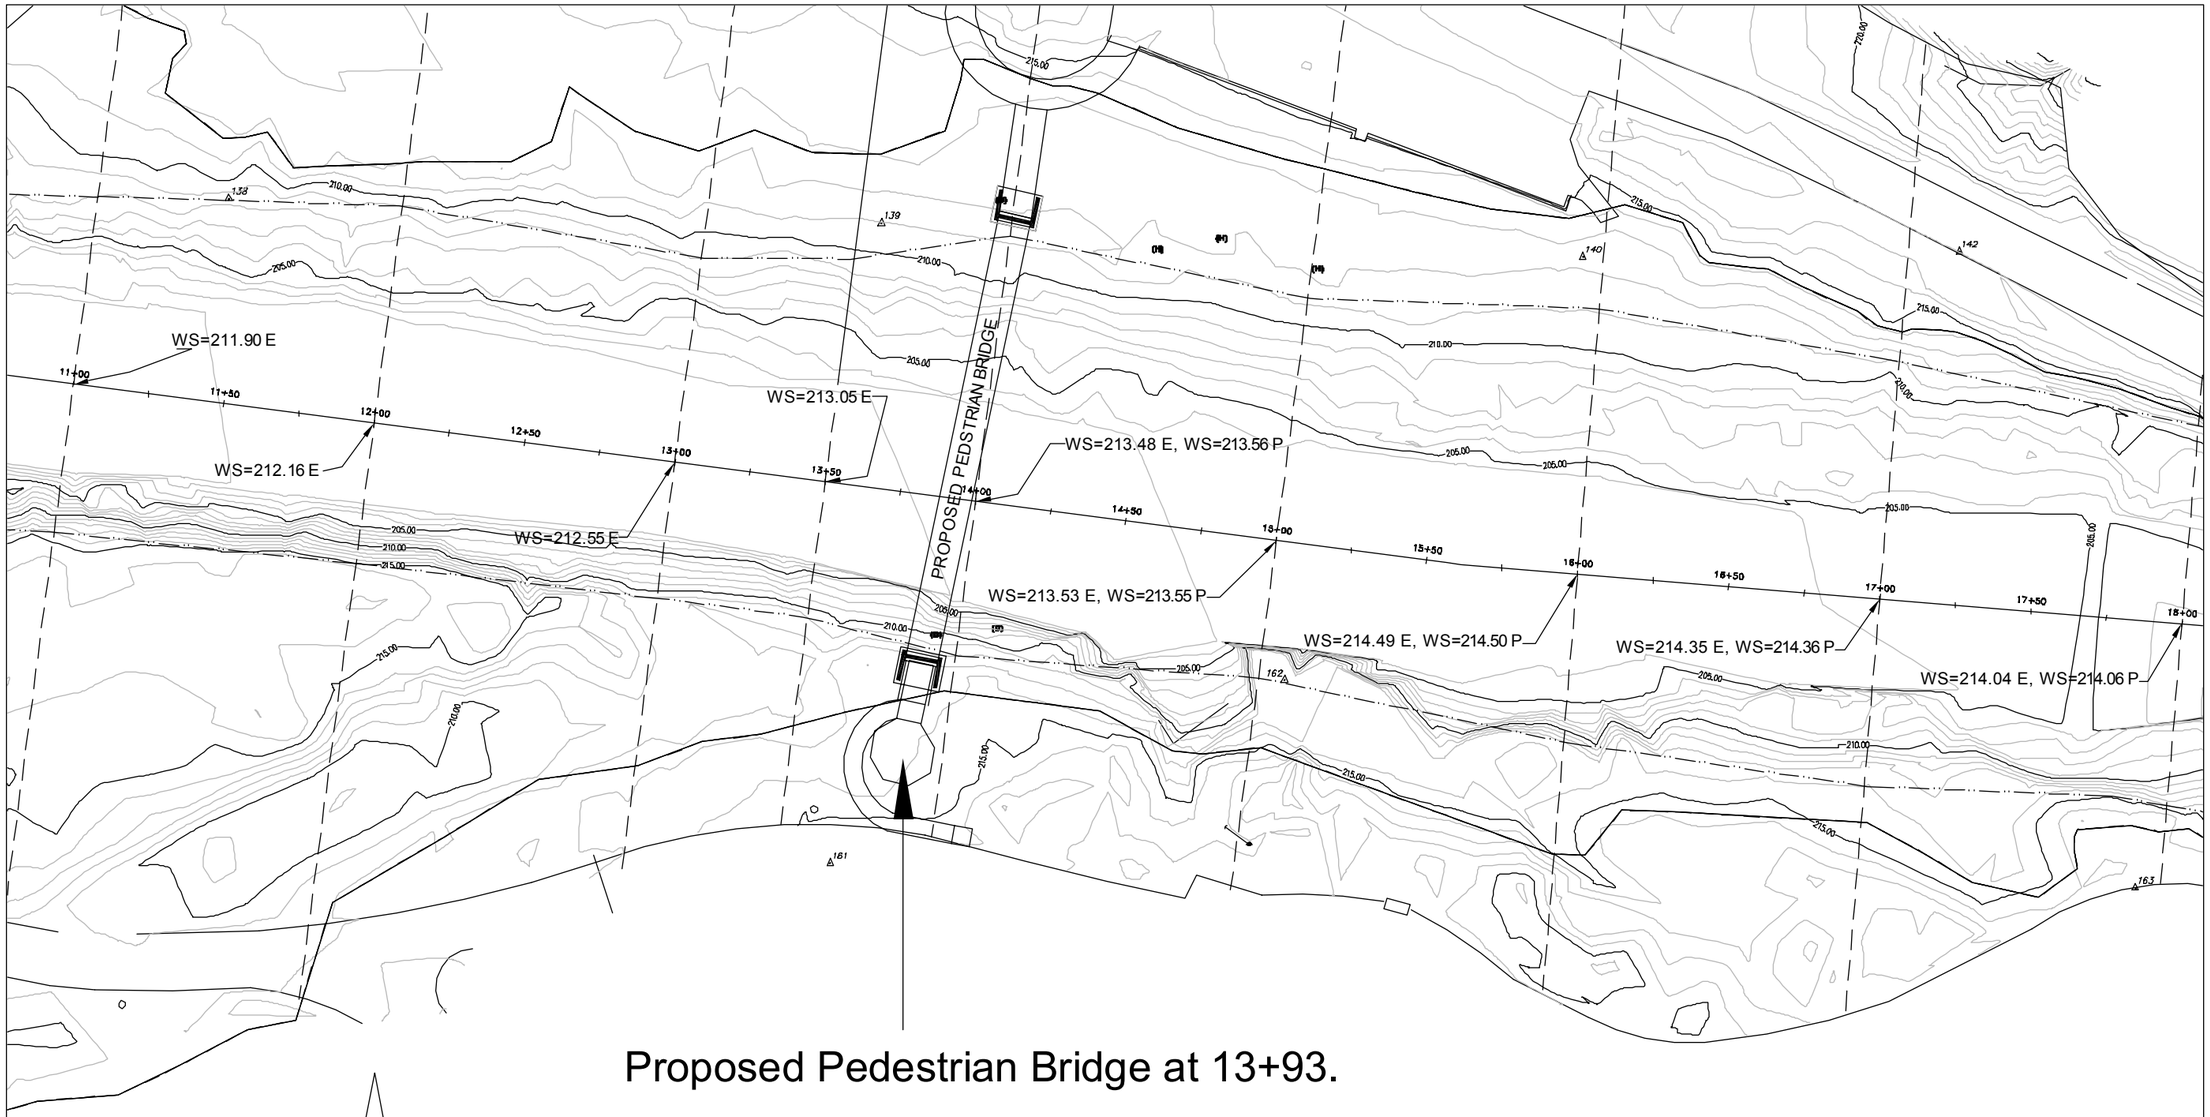

Proposed Pedestrian Bridge at 13+93.

NORTH

Scale in Feet

50 25 0 50

PARK DESIGN, AND CONSTRUCTION DIVISION
One Capitol Mall, Suite 500
Sacramento, CA
95814

DESIGNED
DRAWN
CHECKED

REVISIONS

	DATE

Pfeiffer Big Sur

Big Sur River Floodplain

Floodplain Study

DRAWING NO.
XXXXXX

SHEET NO.
C5
OF
17