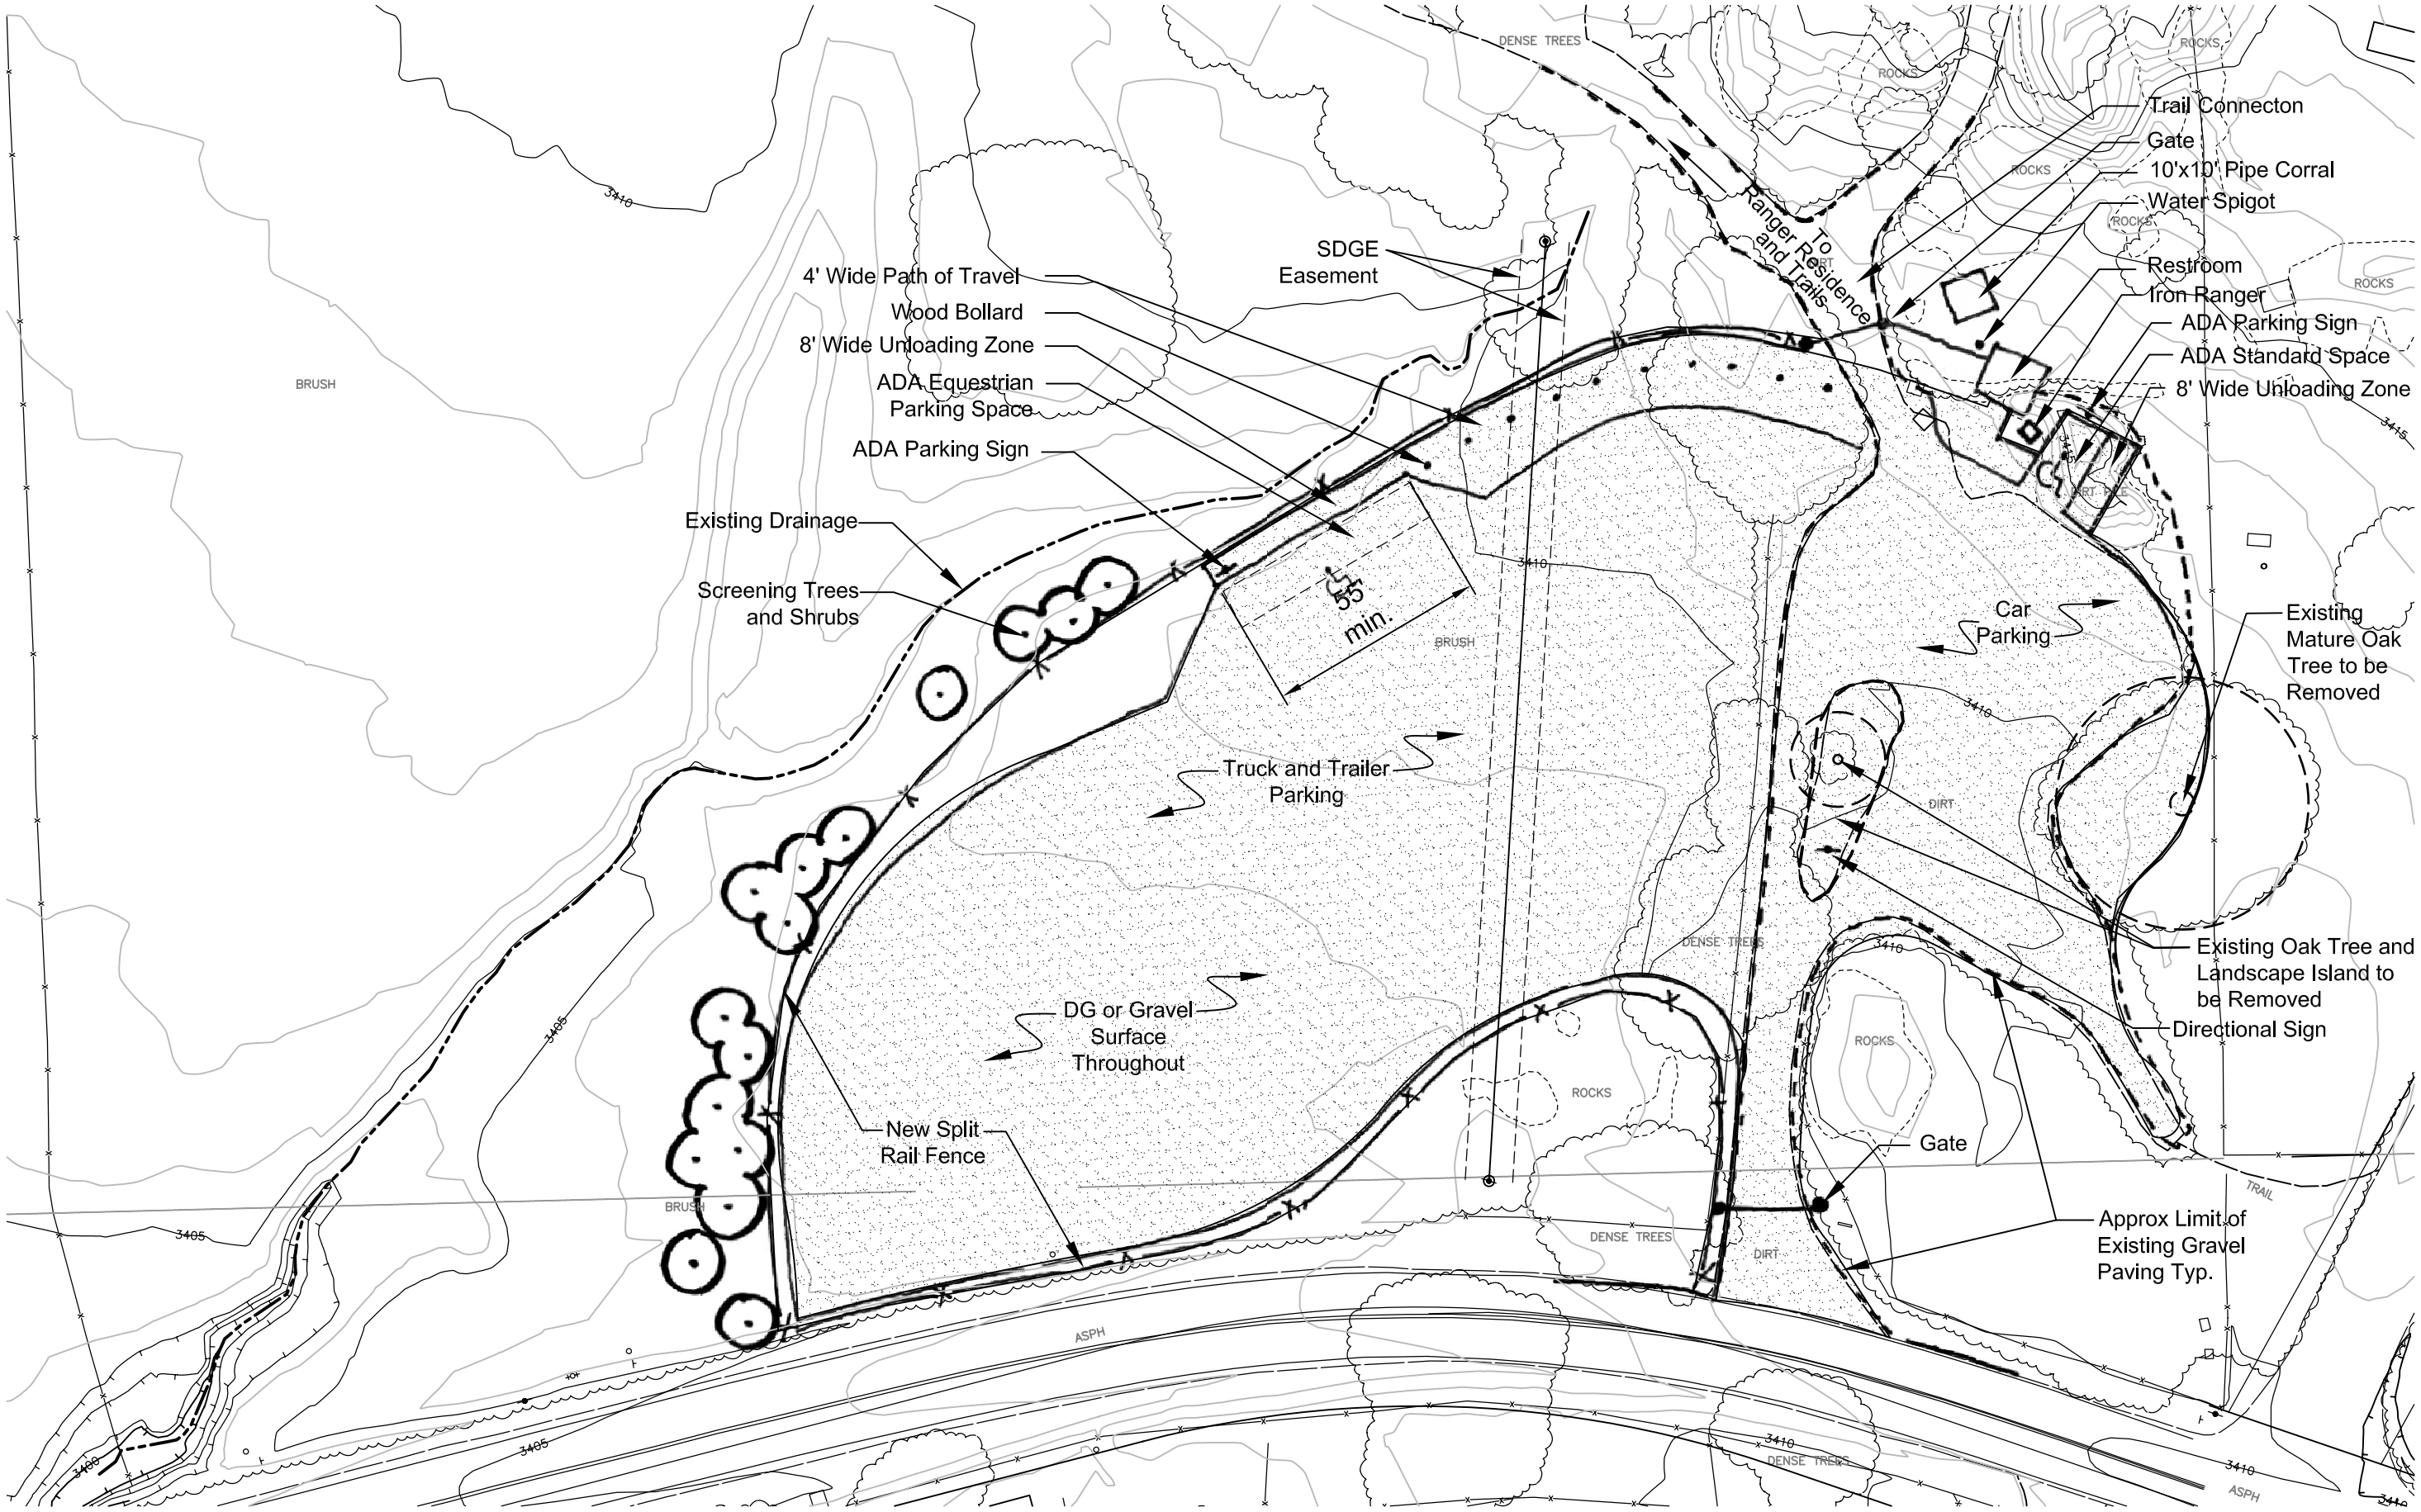

Descanso Area Interim Day Use Parking Area - Alternative 2

Scale 1:40

FIGURE 2.10