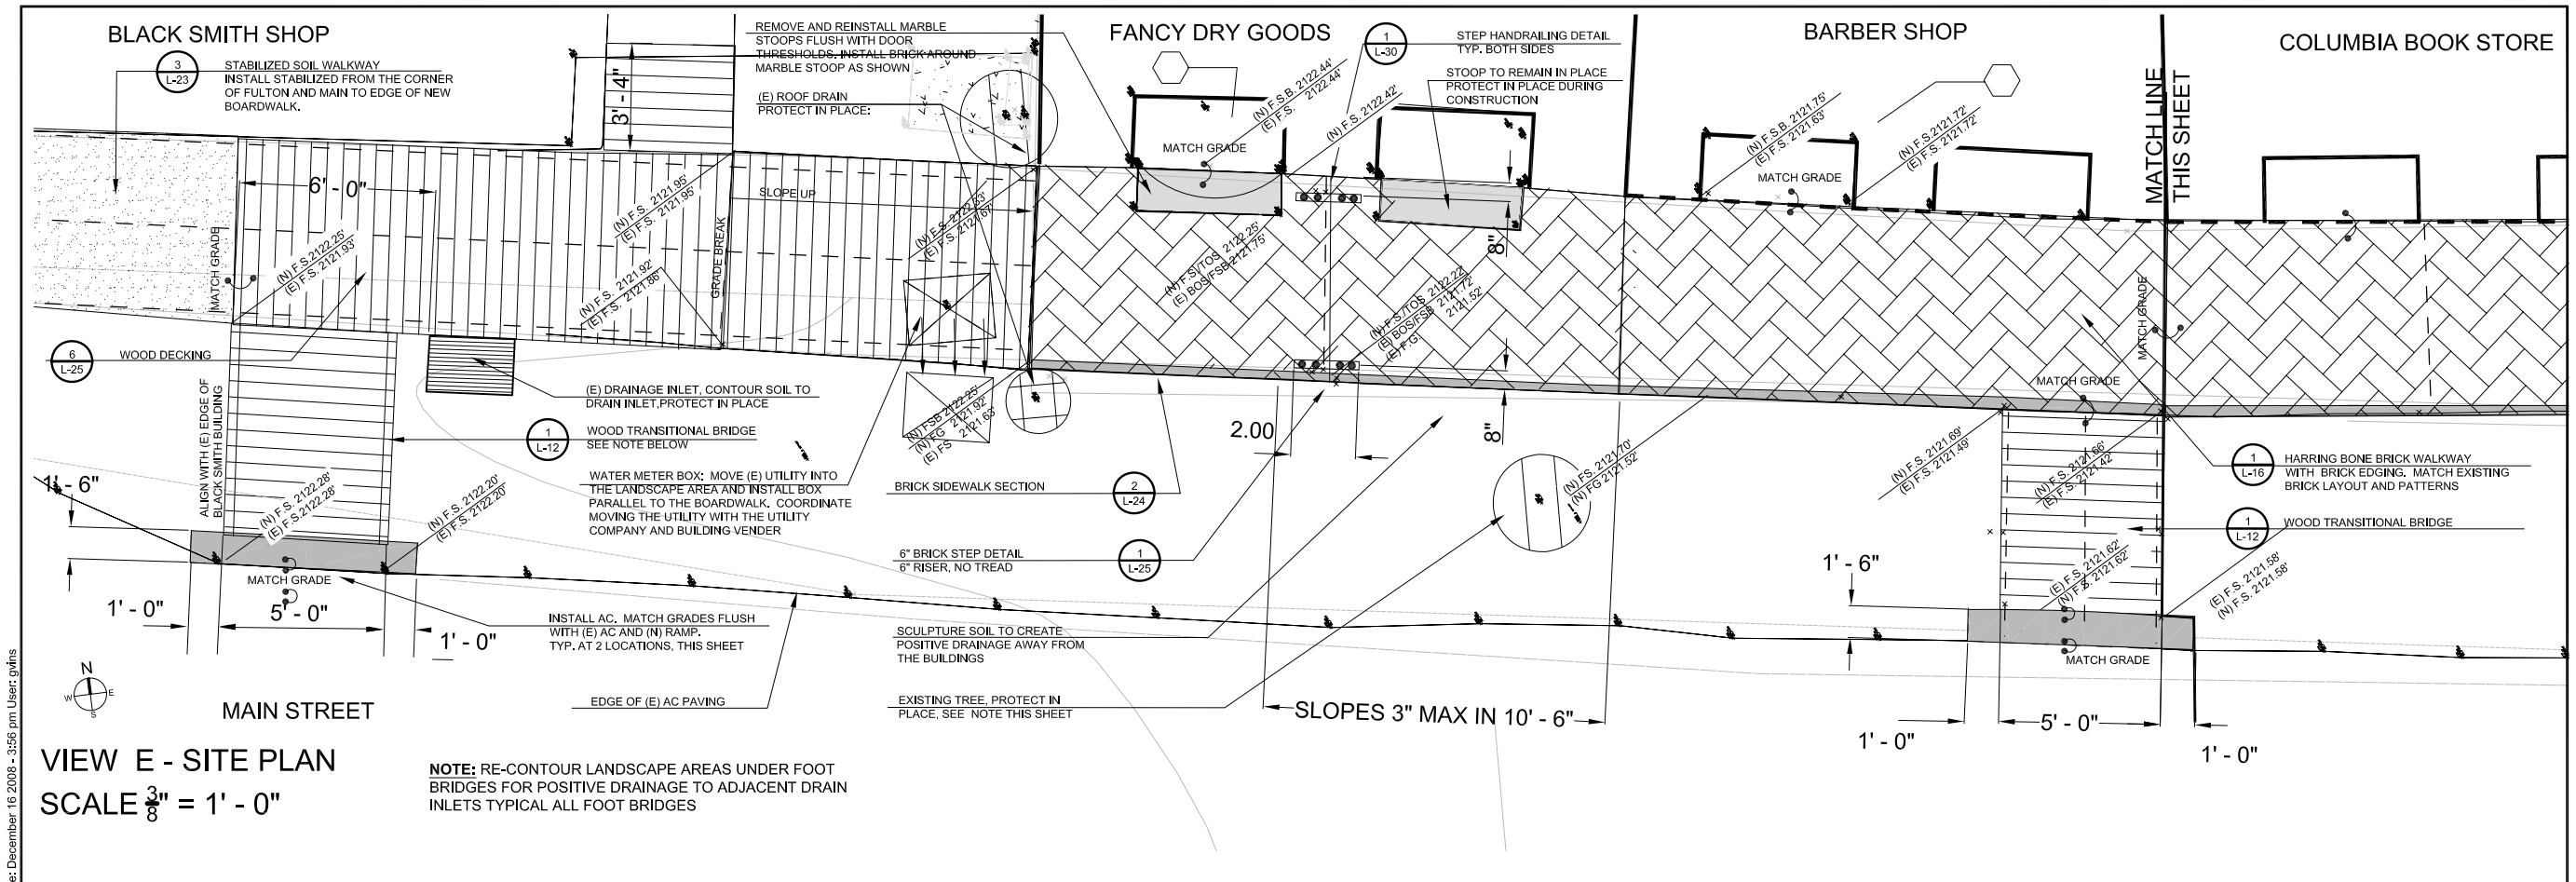

VIEW E - SITE PLAN
SCALE $\frac{3}{8}$" = 1' - 0"

NOTE: RE-CONTOUR LANDSCAPE AREAS UNDER FOOT BRIDGES FOR POSITIVE DRAINAGE TO ADJACENT DRAIN INLETS TYPICAL ALL FOOT BRIDGES

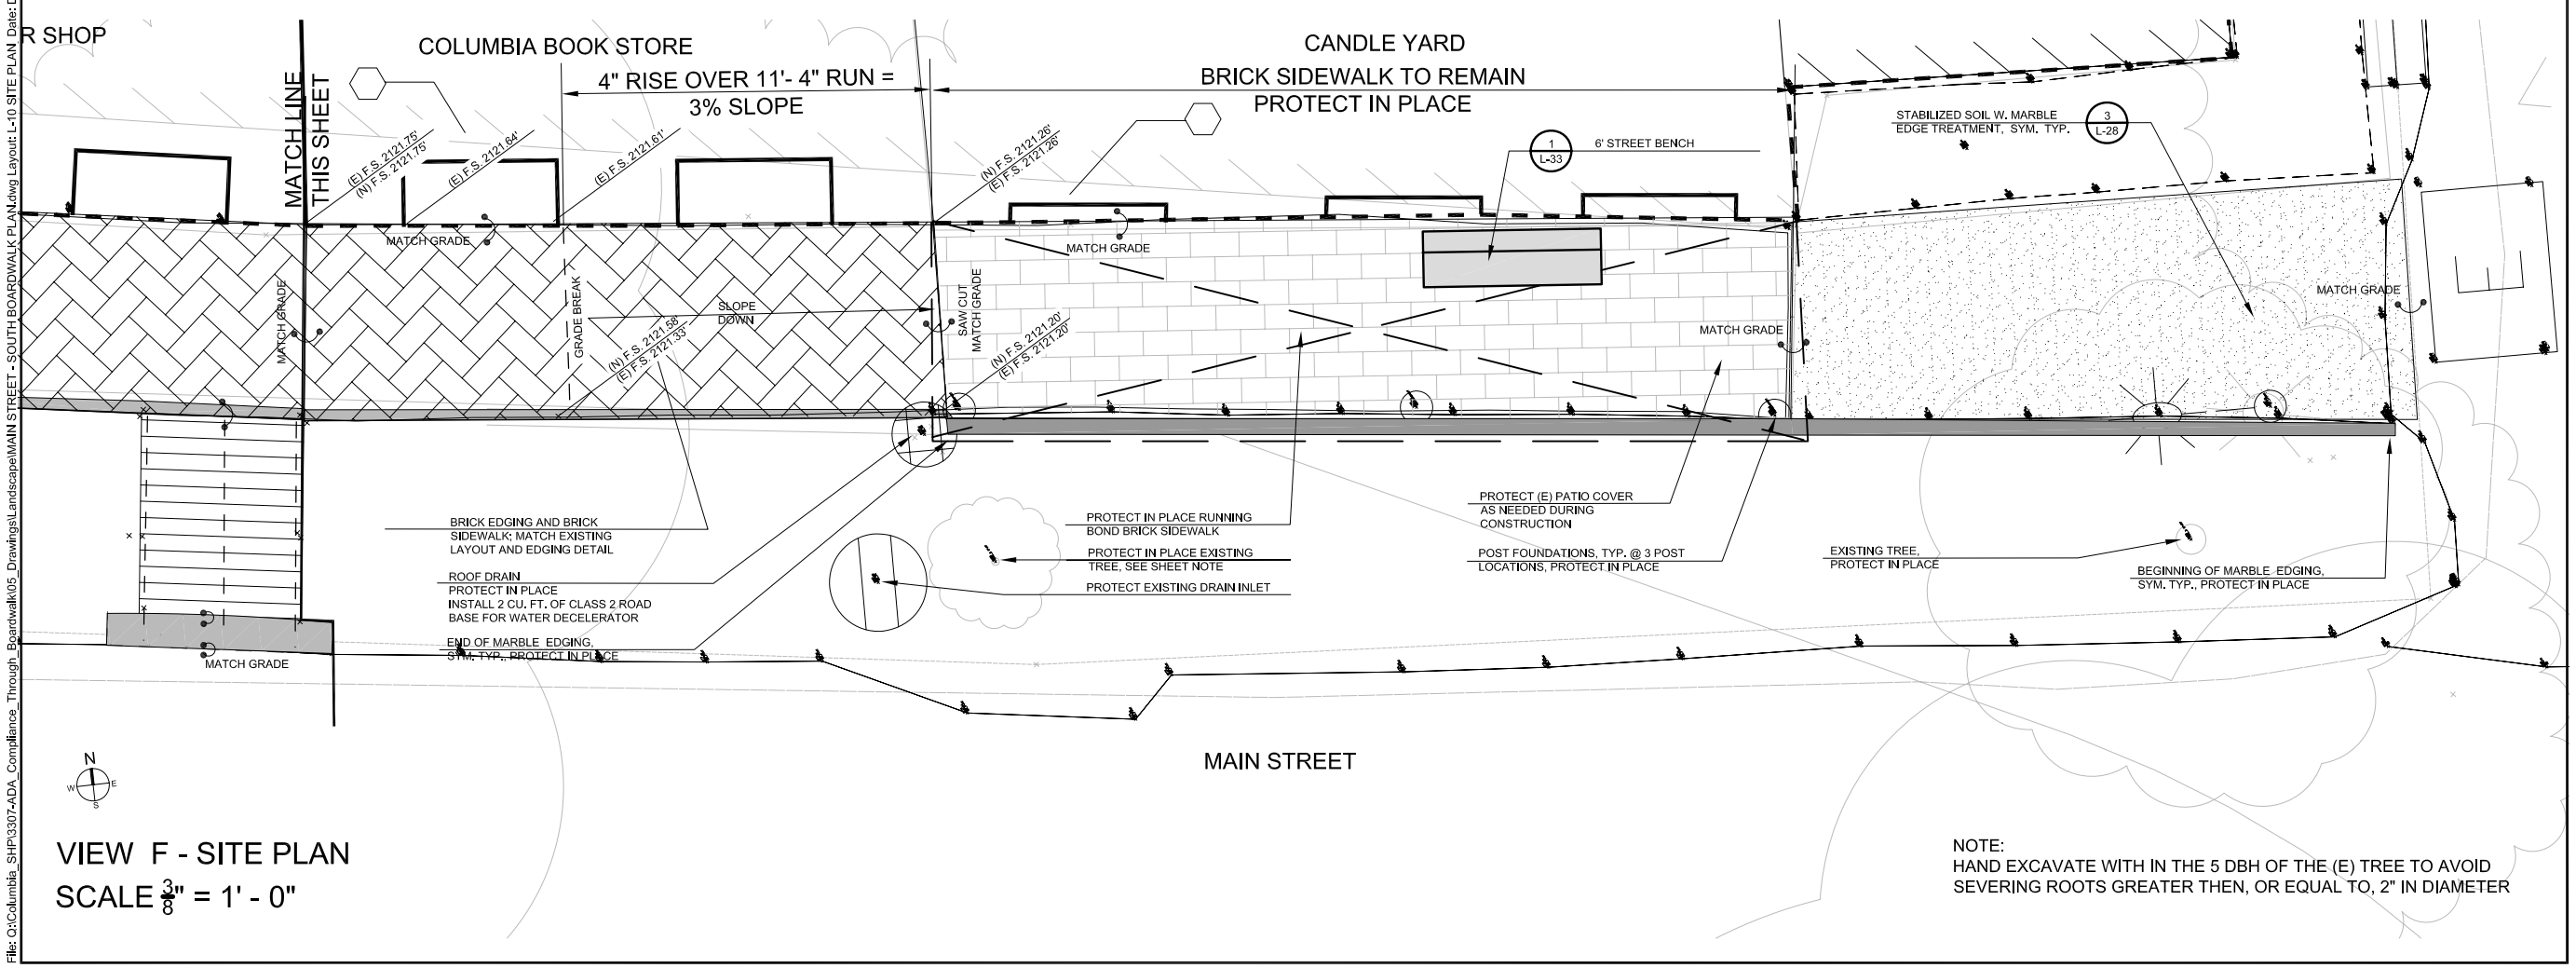

VIEW F - SITE PLAN
SCALE $\frac{3}{8}$" = 1' - 0"

NOTE:
HAND EXCAVATE WITH IN THE 5 DBH OF THE (E) TREE TO AVOID SEVERING ROOTS GREATER THEN, OR EQUAL TO, 2" IN DIAMETER

CALIFORNIA STATE PARKS SINCE 1864

ACQUISITION & DEVELOPMENT DIVISION
One Capitol Mall
Sacramento, CA
95814-3229

LICENSED LANDSCAPE ARCHITECT GERALD A. VINSON #1920 STATE OF CALIFORNIA
Signature 10/11/09 Renewal Date
Date

CALIFORNIA STATE FIRE MARSHAL- APPROVED

Approval of this plan does not authorize or approve any omission of deviation from applicable regulations. Final approval is subject to field inspection. One set of approved plans shall be available on the project site at all times.

Reviewed by Date

DPR ACCESS COMPLIANCE REVIEW ACCESSIBILITY SECTION
CERTIFICATION #

Reviewed by Date

ACCESSIBILITY COMPLIANCE AND STATE FIRE MARSHAL SIGNED ORIGINALS ARE ON FILE AT THE DEPARTMENT OF PARKS AND RECREATION, NORTHERN SERVICE CENTER

DESIGNED:	G. VINSON
DRAWN:	G. VINSON
CHECKED:	J. TRAPANI
DATE:	NOVEMBER 14, 2008

REVISIONS

	DATE

COLUMBIA STATE HISTORIC PARK
ADA MAIN STREET UPGRADES

MAIN STREET - SOUTH BOARDWALK PLAN

DRAWING NO.
29957.020

SHEET NO.
L-10

020 OF 61

File: Q:\Columbia_SHP\3307-ADA_Compliance_Through_Boardwalk\05_Drawings\Landscape\MAIN STREET - SOUTH BOARDWALK PLAN.dwg Layout: L-10 SITE PLAN Date: December 16 2008 - 3:56 pm User: gvins