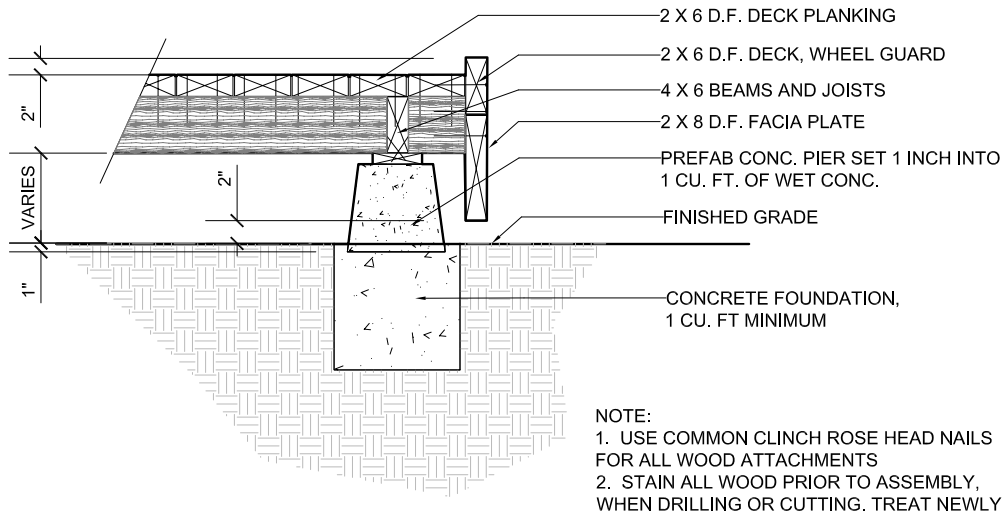

NOTE:
1. USE COMMON CLINCH ROSE HEAD NAILS FOR ALL WOOD ATTACHMENTS
2. STAIN ALL WOOD PRIOR TO ASSEMBLY, WHEN DRILLING OR CUTTING. TREAT NEWLY EXPOSED RAW WOOD ENDS AND HOLES. WHEN THE RAMP IS COMPLETED STAIN ONE MORE COAT.

ADA RAMP SECTION A-A

SCALE NOT TO SCALE

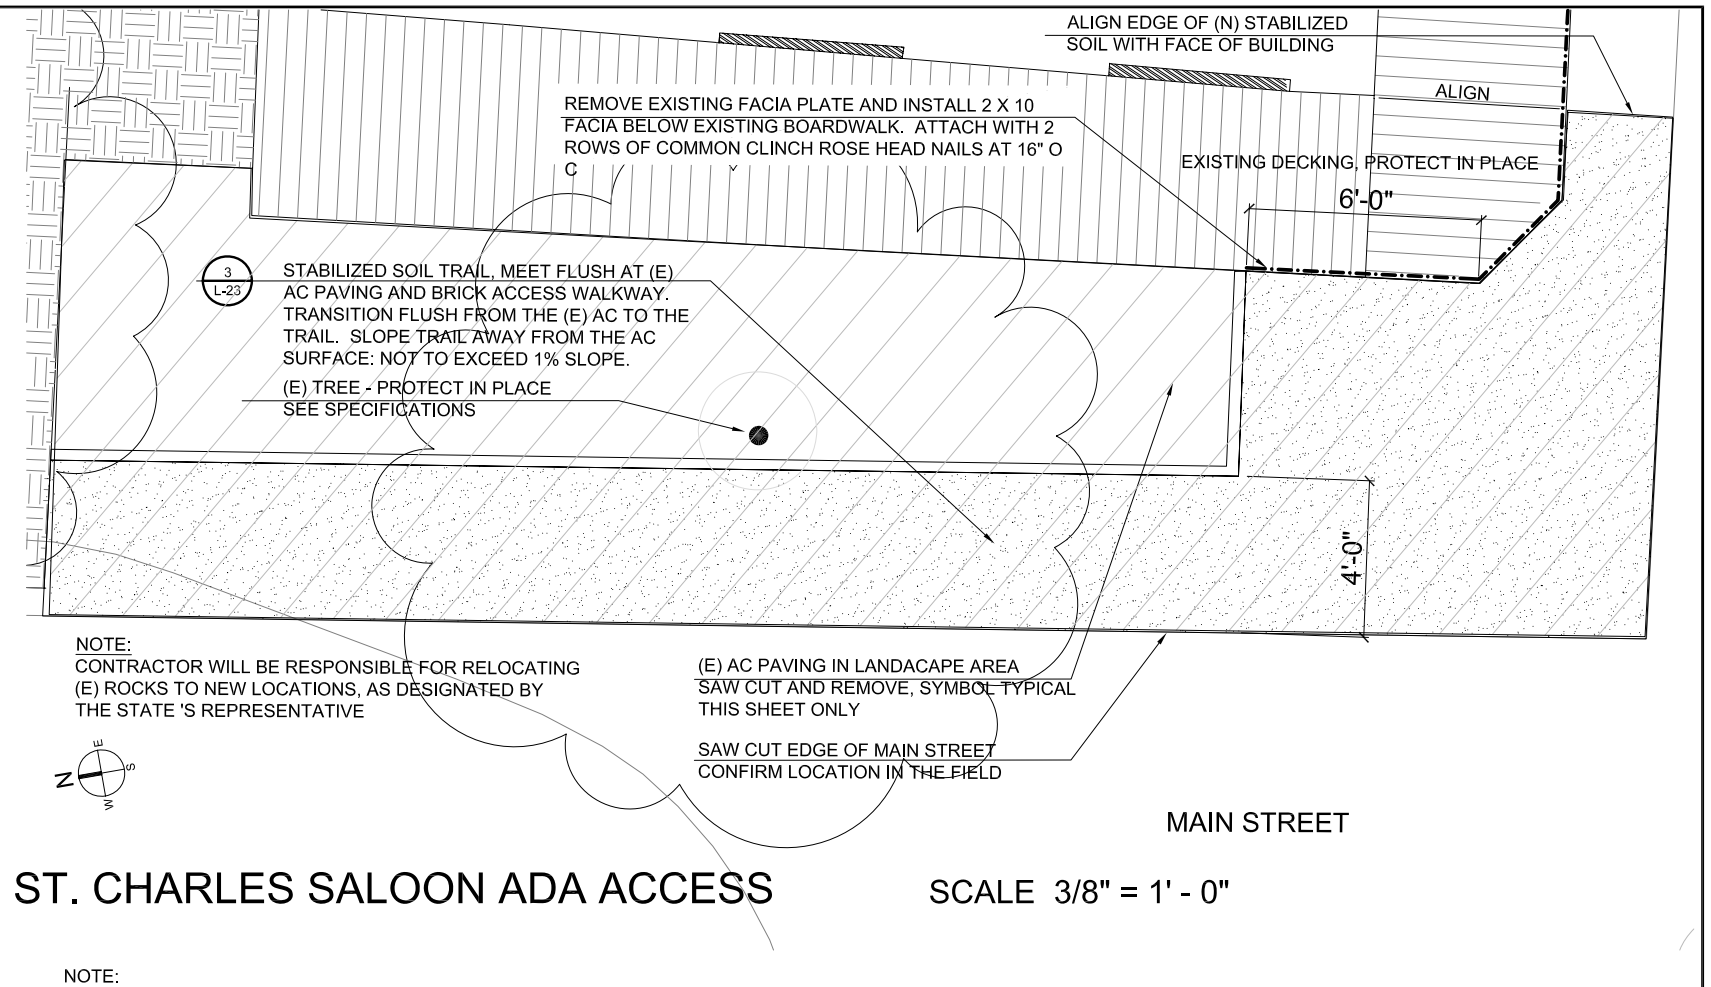

NOTE:
CONTRACTOR WILL BE RESPONSIBLE FOR RELOCATING (E) ROCKS TO NEW LOCATIONS, AS DESIGNATED BY THE STATE 'S REPRESENTATIVE

ST. CHARLES SALOON ADA ACCESS

SCALE 3/8" = 1' - 0"

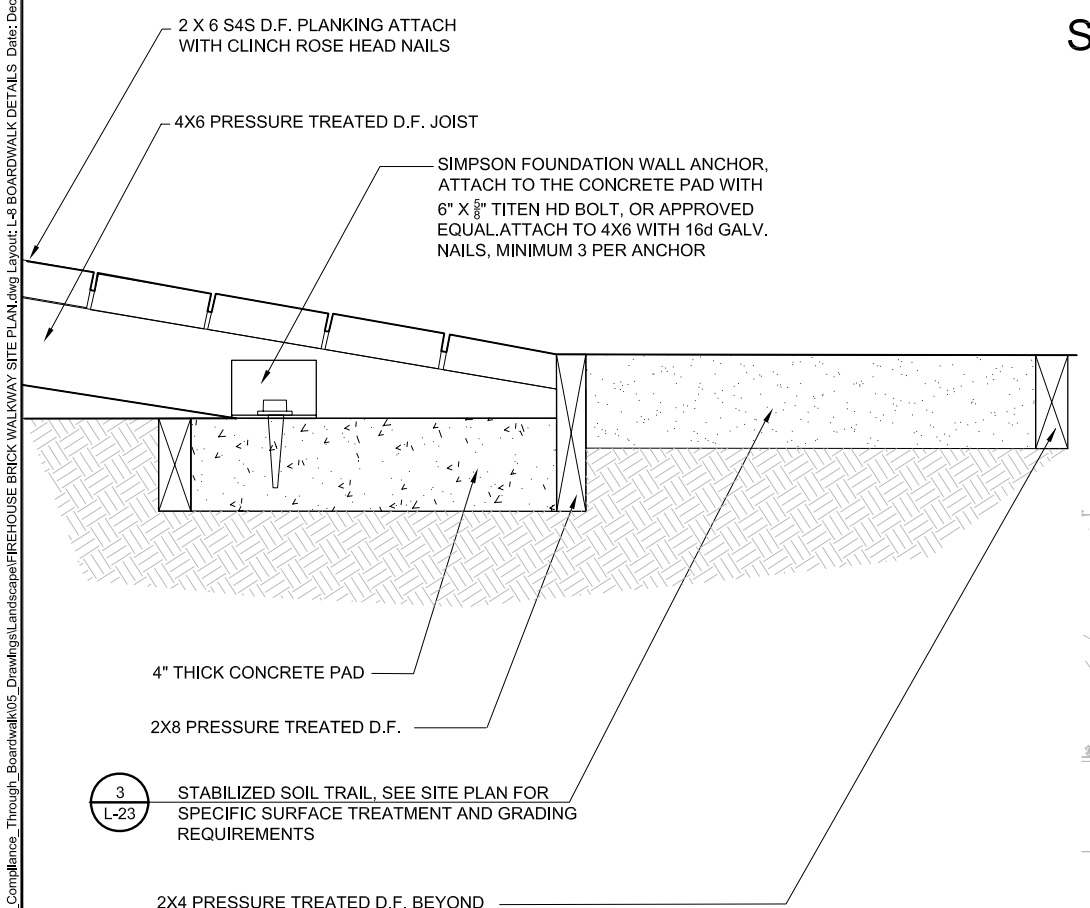

ADA RAMP CROSS SECTION B-B

SCALE NOT TO SCALE

NOTE:
1. INSTALL 10# FELT EXPANSION JOINT BETWEEN THE NEW BRICK SIDEWALK AND THE BUILDING FACIA, TYP.
2. MATCH EXISTING "4 TO 6" OFFSETS FROM (E) BRICK LAYOUT TO SOIL TRAIL AND AC TRAIL. INSTALL IN THE EXACT SAME LOCATION AS PRESENT.

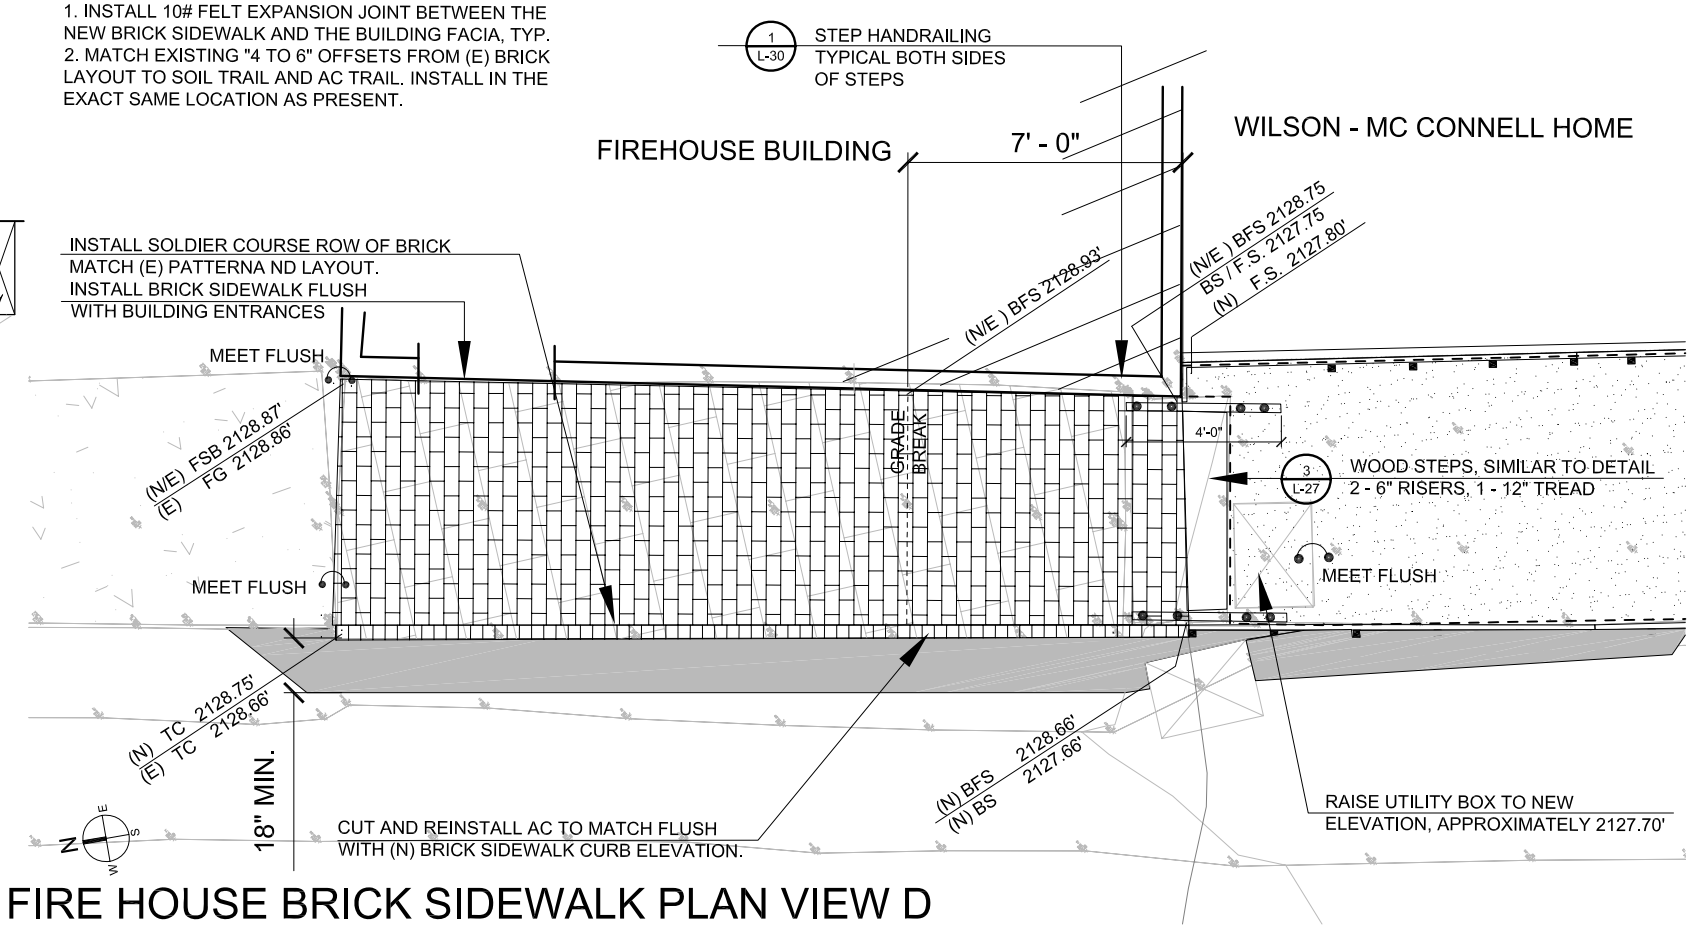

FIRE HOUSE BRICK SIDEWALK PLAN VIEW D

SCALE 3/8" = 1' - 0"

CALIFORNIA STATE PARKS SINCE 1864

ACQUISITION & DEVELOPMENT DIVISION
One Capitol Mall
Sacramento, CA
95814-3229

LICENSED LANDSCAPE ARCHITECT GERALD A. VINSON # 3920
Signature
10/11/09
Renewal Date
Date
STATE OF CALIFORNIA

CALIFORNIA STATE FIRE MARSHAL- APPROVED

Approval of this plan does not authorize or approve any omission of deviation from applicable regulations. Final approval is subject to field inspection. One set of approved plans shall be available on the project site at all times.

Reviewed by Date

DPR ACCESS COMPLIANCE REVIEW ACCESSIBILITY SECTION

CERTIFICATION #

Reviewed by Date

ACCESSIBILITY COMPLIANCE AND STATE FIRE MARSHAL SIGNED ORIGINALS ARE ON FILE AT THE DEPARTMENT OF PARKS AND RECREATION, NORTHERN SERVICE CENTER

DESIGNED:	G. VINSON
DRAWN:	G. VINSON
CHECKED:	J. TRAPANI
DATE:	NOVEMBER 14, 2008

REVISIONS	
	DATE

COLUMBIA STATE HISTORIC PARK
ADA MAIN STREET UPGRADES

FIREHOUSE BRICK WALKWAY SITE PLAN

DRAWING NO.
29957.018

SHEET NO.
L-8

018 OF 61

File: Q:\Columbia_SHP\3307-ADA_Compliance_Through_Boardwalk\05_Drawings\Landscape\FIREHOUSE BRICK WALKWAY SITE PLAN.dwg Layout: L-8 BOARDWALK DETAILS Date: December 16 2008 - 3:51 pm User: gvins