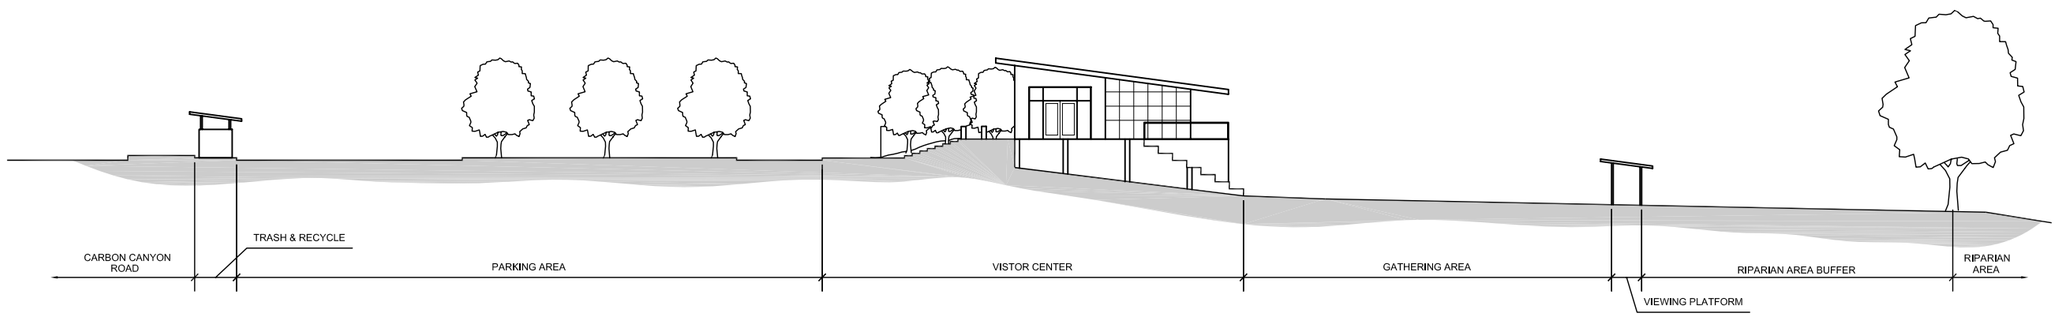

PRELIMINARY SITE SECTION

SCALE: 11x17: 1"=32'-0"
22x34: 1"=16'-0"

SOUTHERN
SERVICE CENTER
8885 RIO SAN DIEGO
DRIVE SUITE # 270
SAN DIEGO, CA 92108
PHONE 619 220-5300
FAX 619 220-5400

DESIGNED	
DRAWN	
CHECKED	
DATE	

REVISIONS	
1	DATE

CHINO HILLS STATE PARK
VISITOR CENTER
PRELIMINARY
SITE SECTION

PROJECT NUMBER
007430-00

FIGURE
9