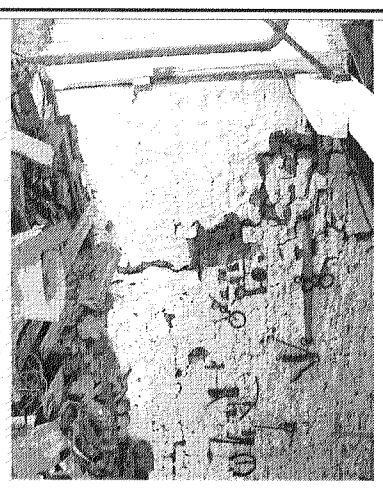

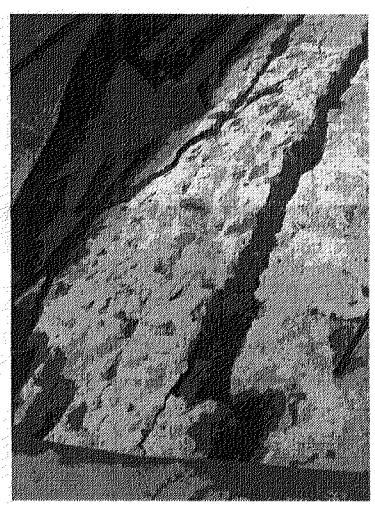

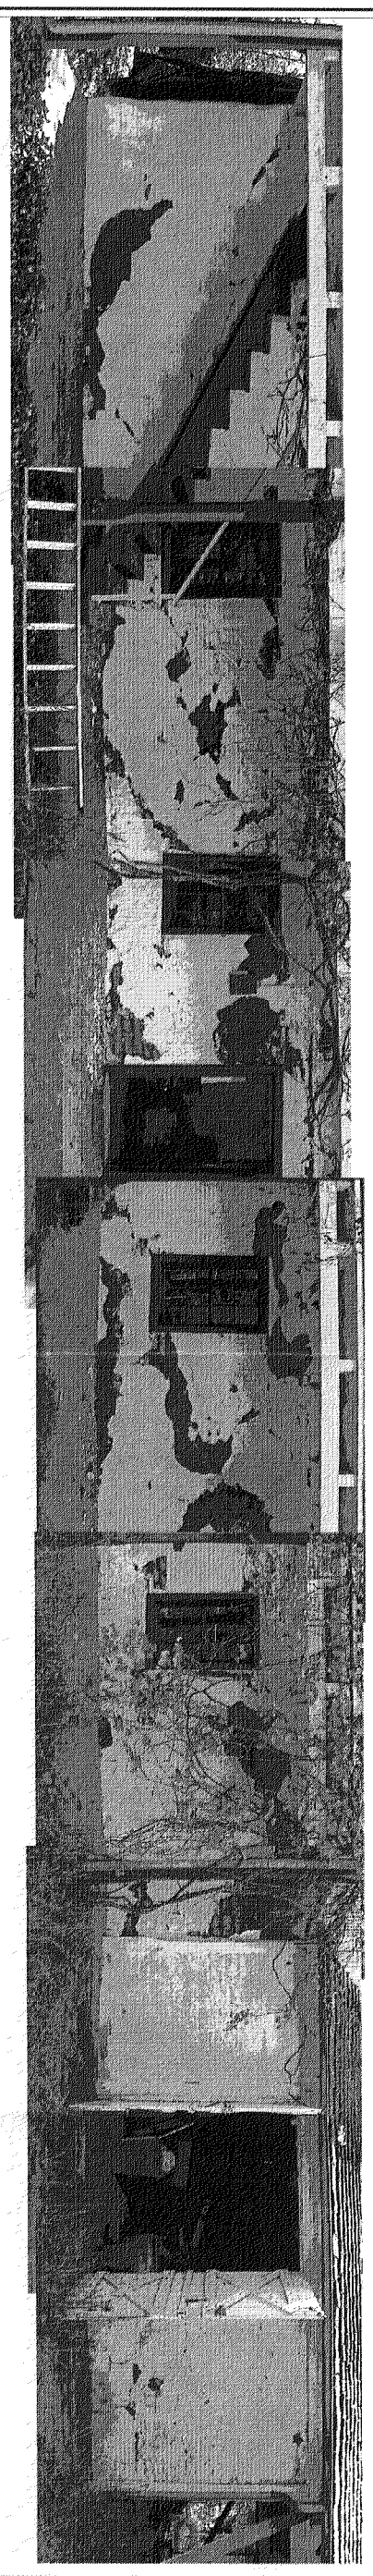

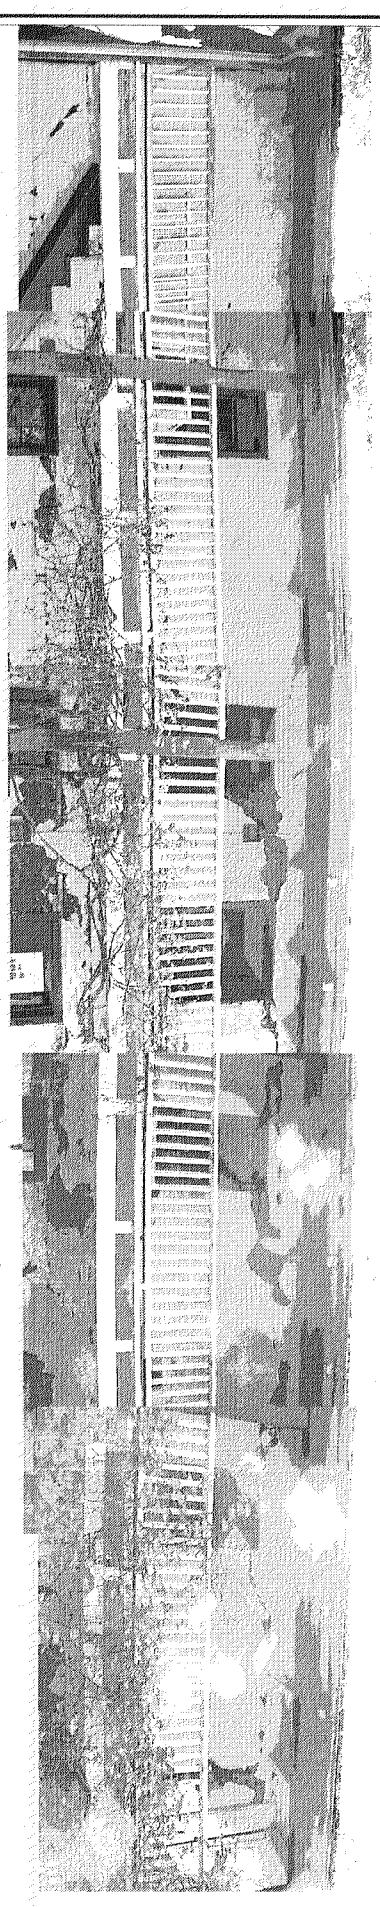

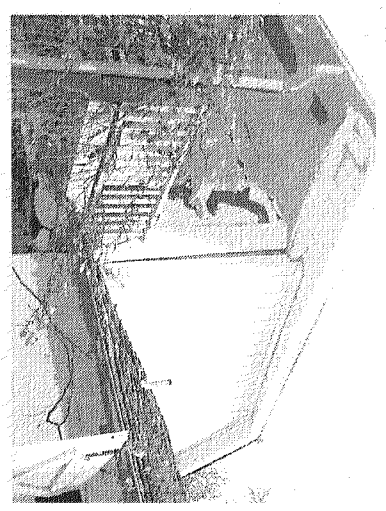

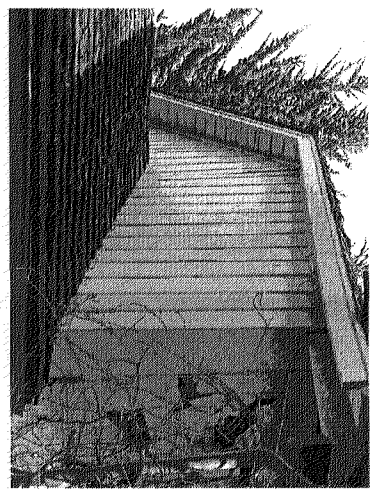

DRAWN BY: ELT
CHECKED BY: ELT
SCALE: NONE
DATE: 5/8/03
FILE#:

SHEET **PH1.1** OF SHEETS

PHOTO DOCUMENTATION
SOUTH ELEVATION

CASTRO ADOBE
CALIFORNIA DEPARTMENT OF PARKS AND RECREATION

ELT & ASSOCIATES
251 Layafette Circle, Suite 231
Layafette, Ca. 94549
Tel:(925)284-3358

REV	DATE	DESCRIPTION

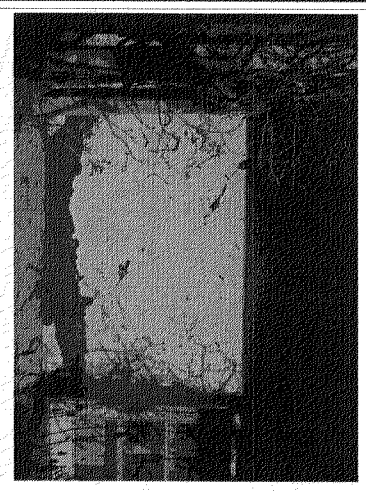

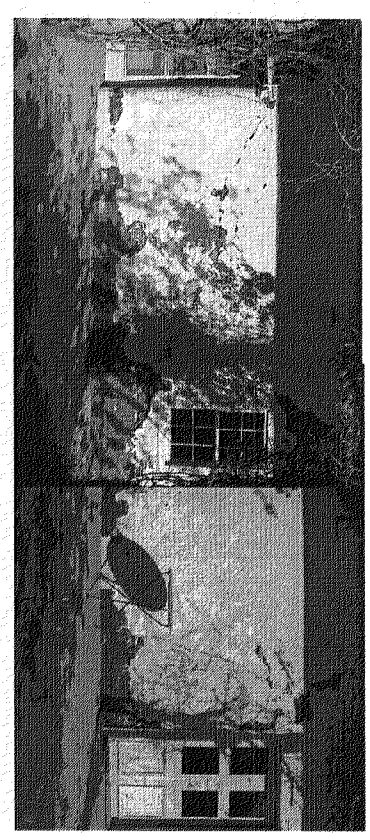

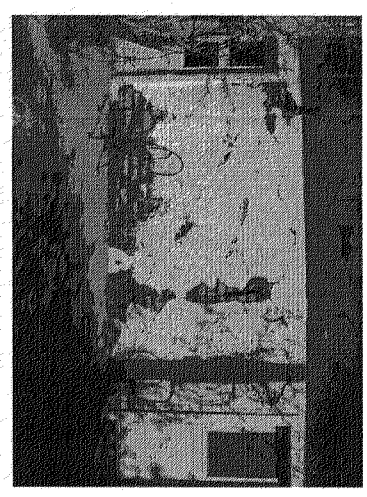

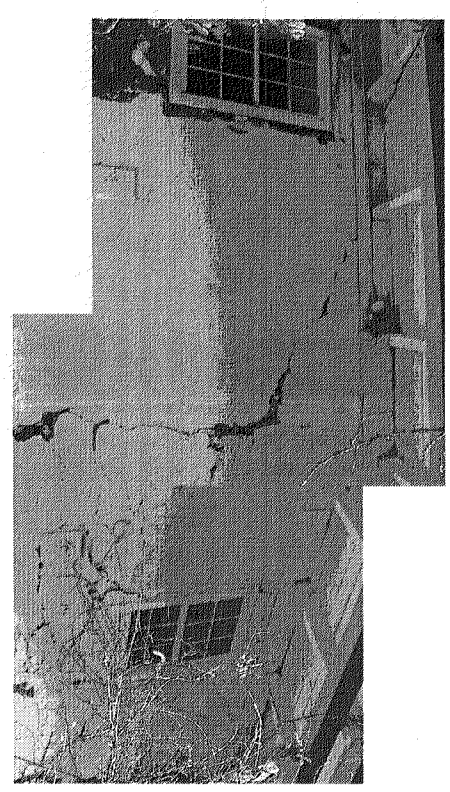

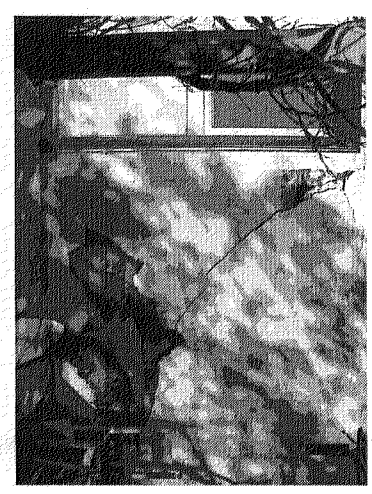

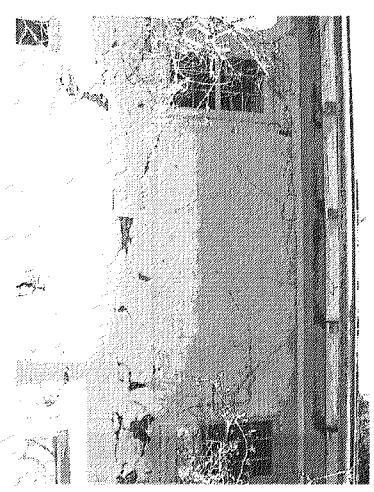

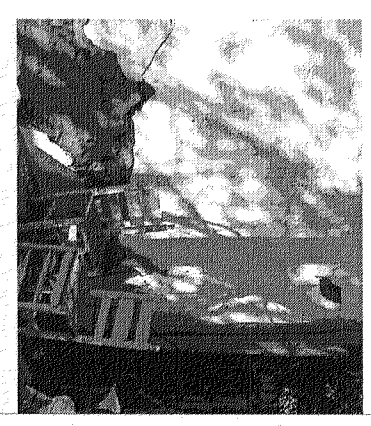

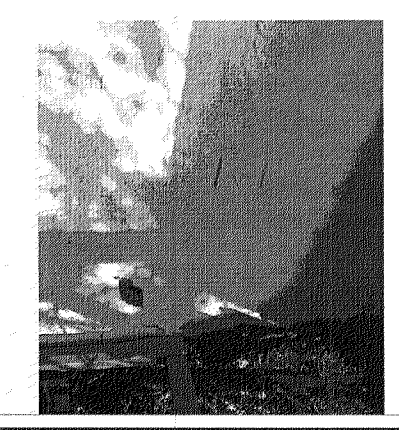

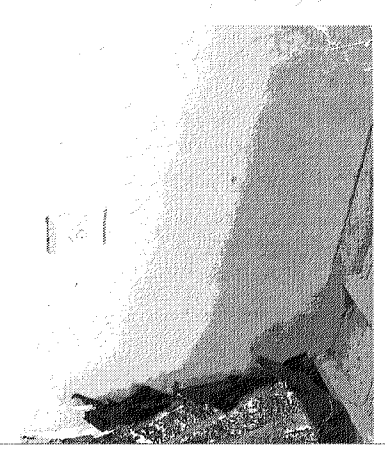

DRAWN BY: ELT
CHECKED BY: ELT
SCALE: NONE
DATE: 5/8/03
FILE#:

SHEET **PH1.2** OF SHEETS

PHOTO DOCUMENTATION
NORTH ELEVATION

CASTRO ADOBE
CALIFORNIA DEPARTMENT OF PARKS AND RECREATION

ELT & ASSOCIATES
251 Layafette Circle, Suite 231
Layafette, Ca. 94549
Tel:(925)284-3358

REV	DATE	DESCRIPTION
△		
△		
△		
△		
△		
△		
△		

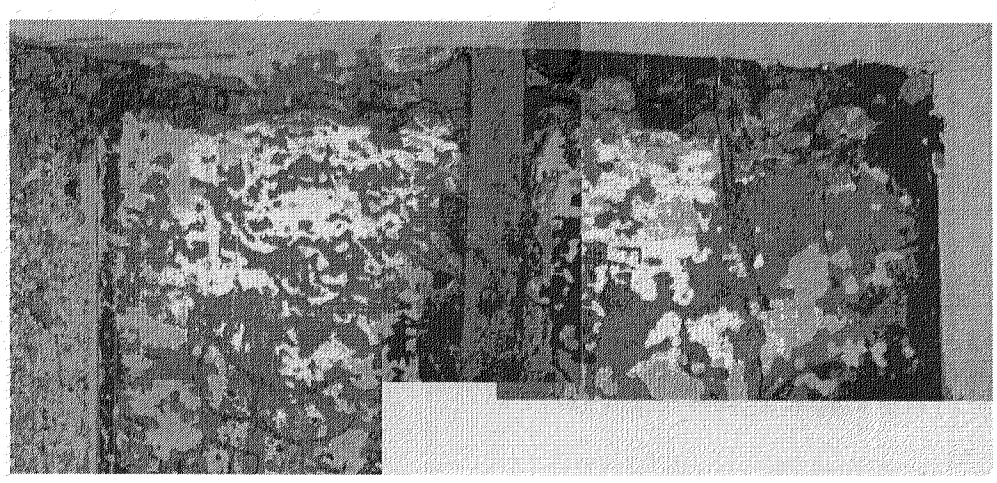

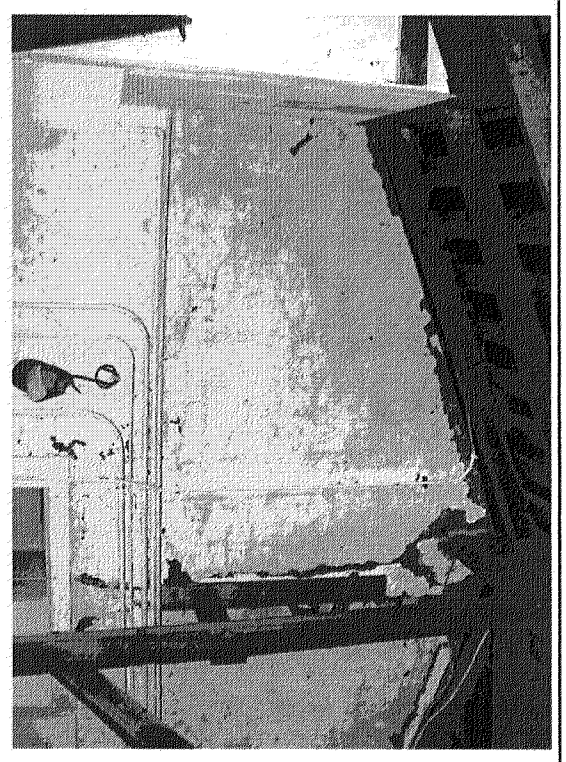

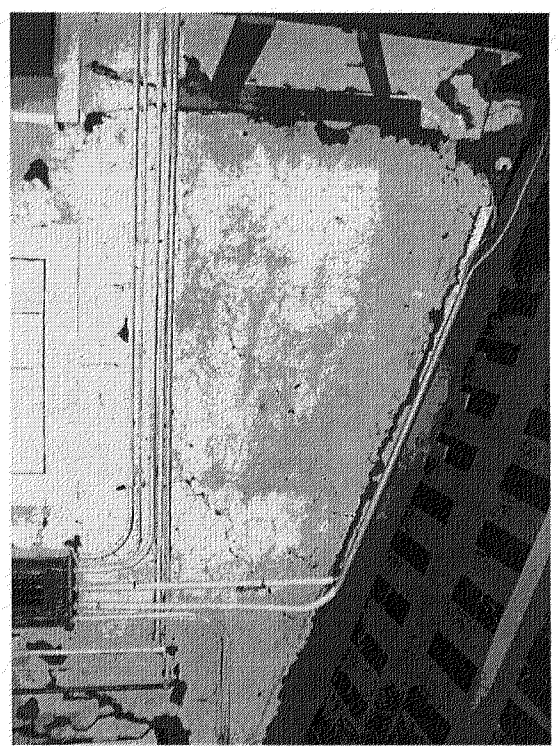

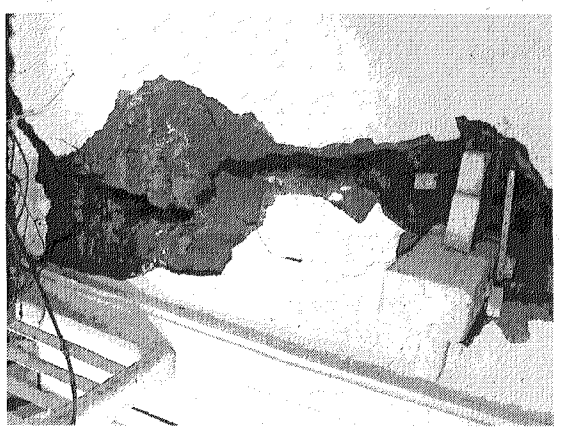

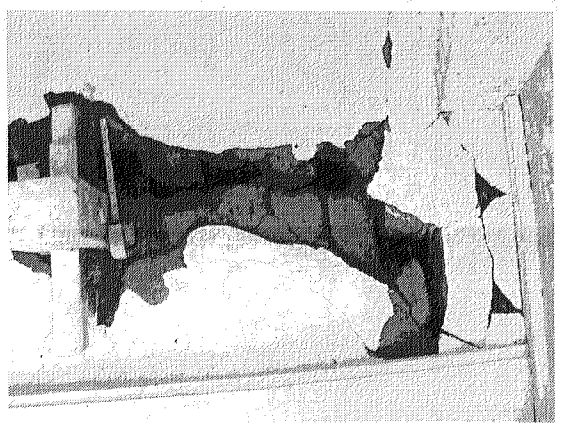

DRAWN BY:	ELT
CHECKED BY:	ELT
SCALE:	NONE
DATE:	5/8/03
FILE#:	

SHEET **PH1.3** OF SHEETS

PHOTO DOCUMENTATION
MISC.

CASTRO ADOBE
CALIFORNIA DEPARTMENT OF PARKS AND RECREATION

ELT & ASSOCIATES
251 Layafette Circle, Suite 231
Layafette, Ca. 94549
Tel:(925)284-3358

REV	DATE	DESCRIPTION
△		
△		
△		
△		
△		
△		
△		

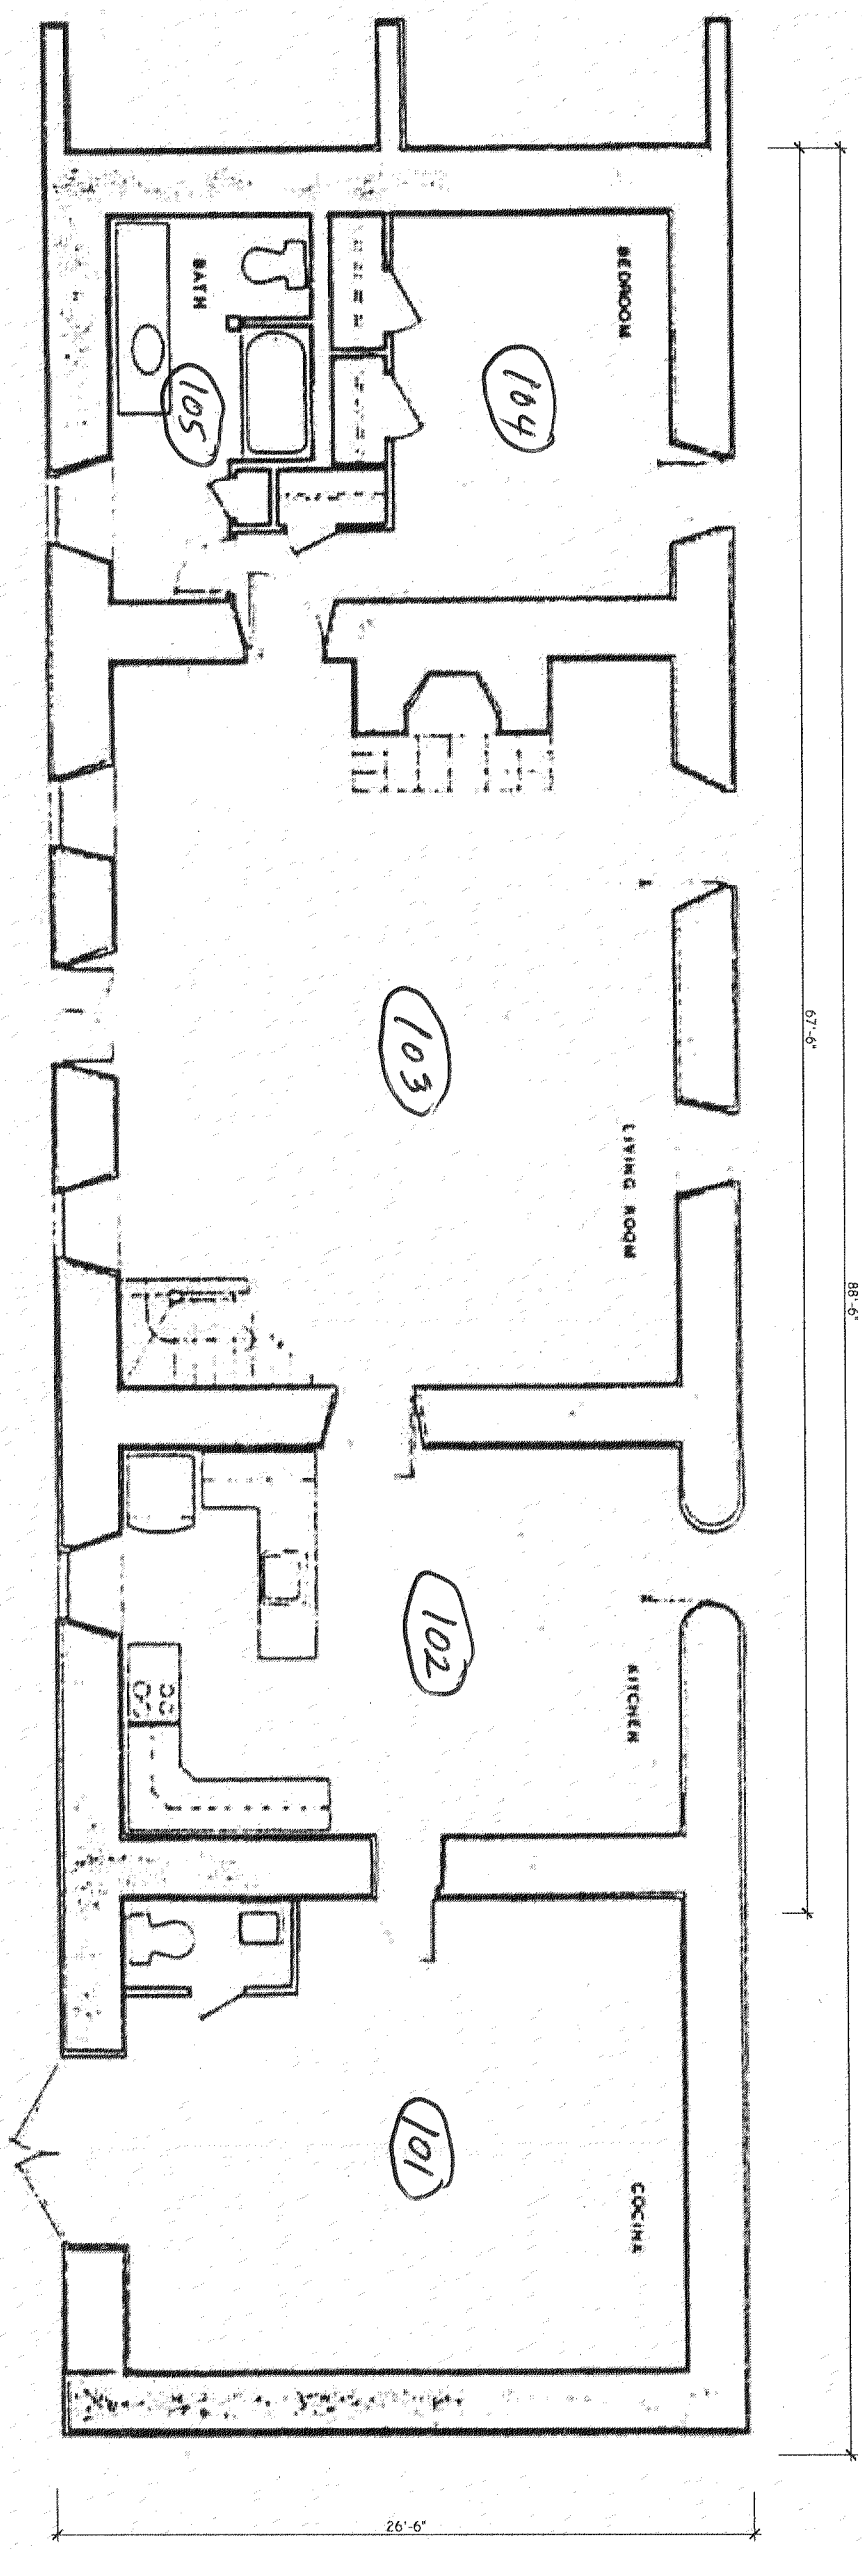

FIRST FLOOR PLAN

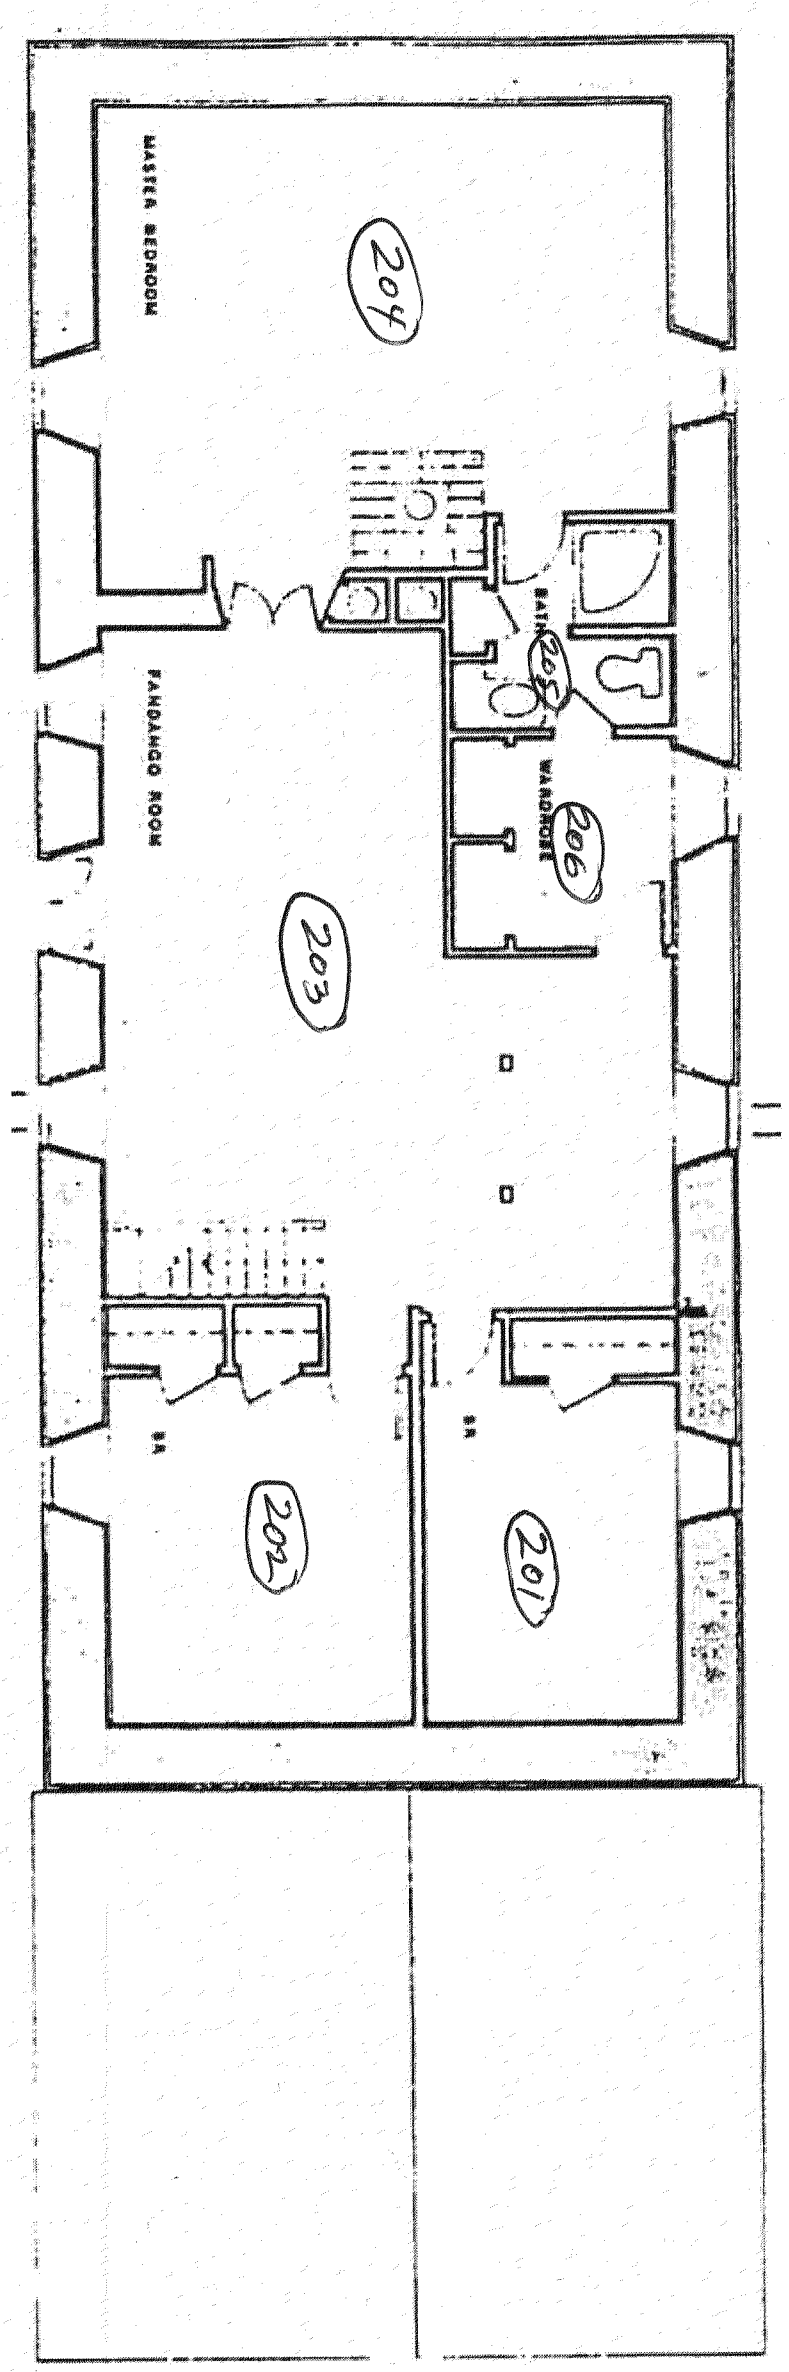

SECOND FLOOR PLAN

NORTH

DRAWN BY: ELT
CHECKED BY: ELT
SCALE: NONE
DATE: 5/8/03
FILE#:

SHEET **S1.1** OF SHEETS

FIRST AND SECOND FLOOR PLANS

CASTRO ADOBE
CALIFORNIA DEPARTMENT OF PARKS AND RECREATION

ELT & ASSOCIATES
251 Layafette Circle, Suite 231
Layafette, Ca. 94549
Tel:(925)284-3358

REV	DATE	DESCRIPTION
△		
△		
△		
△		
△		
△		