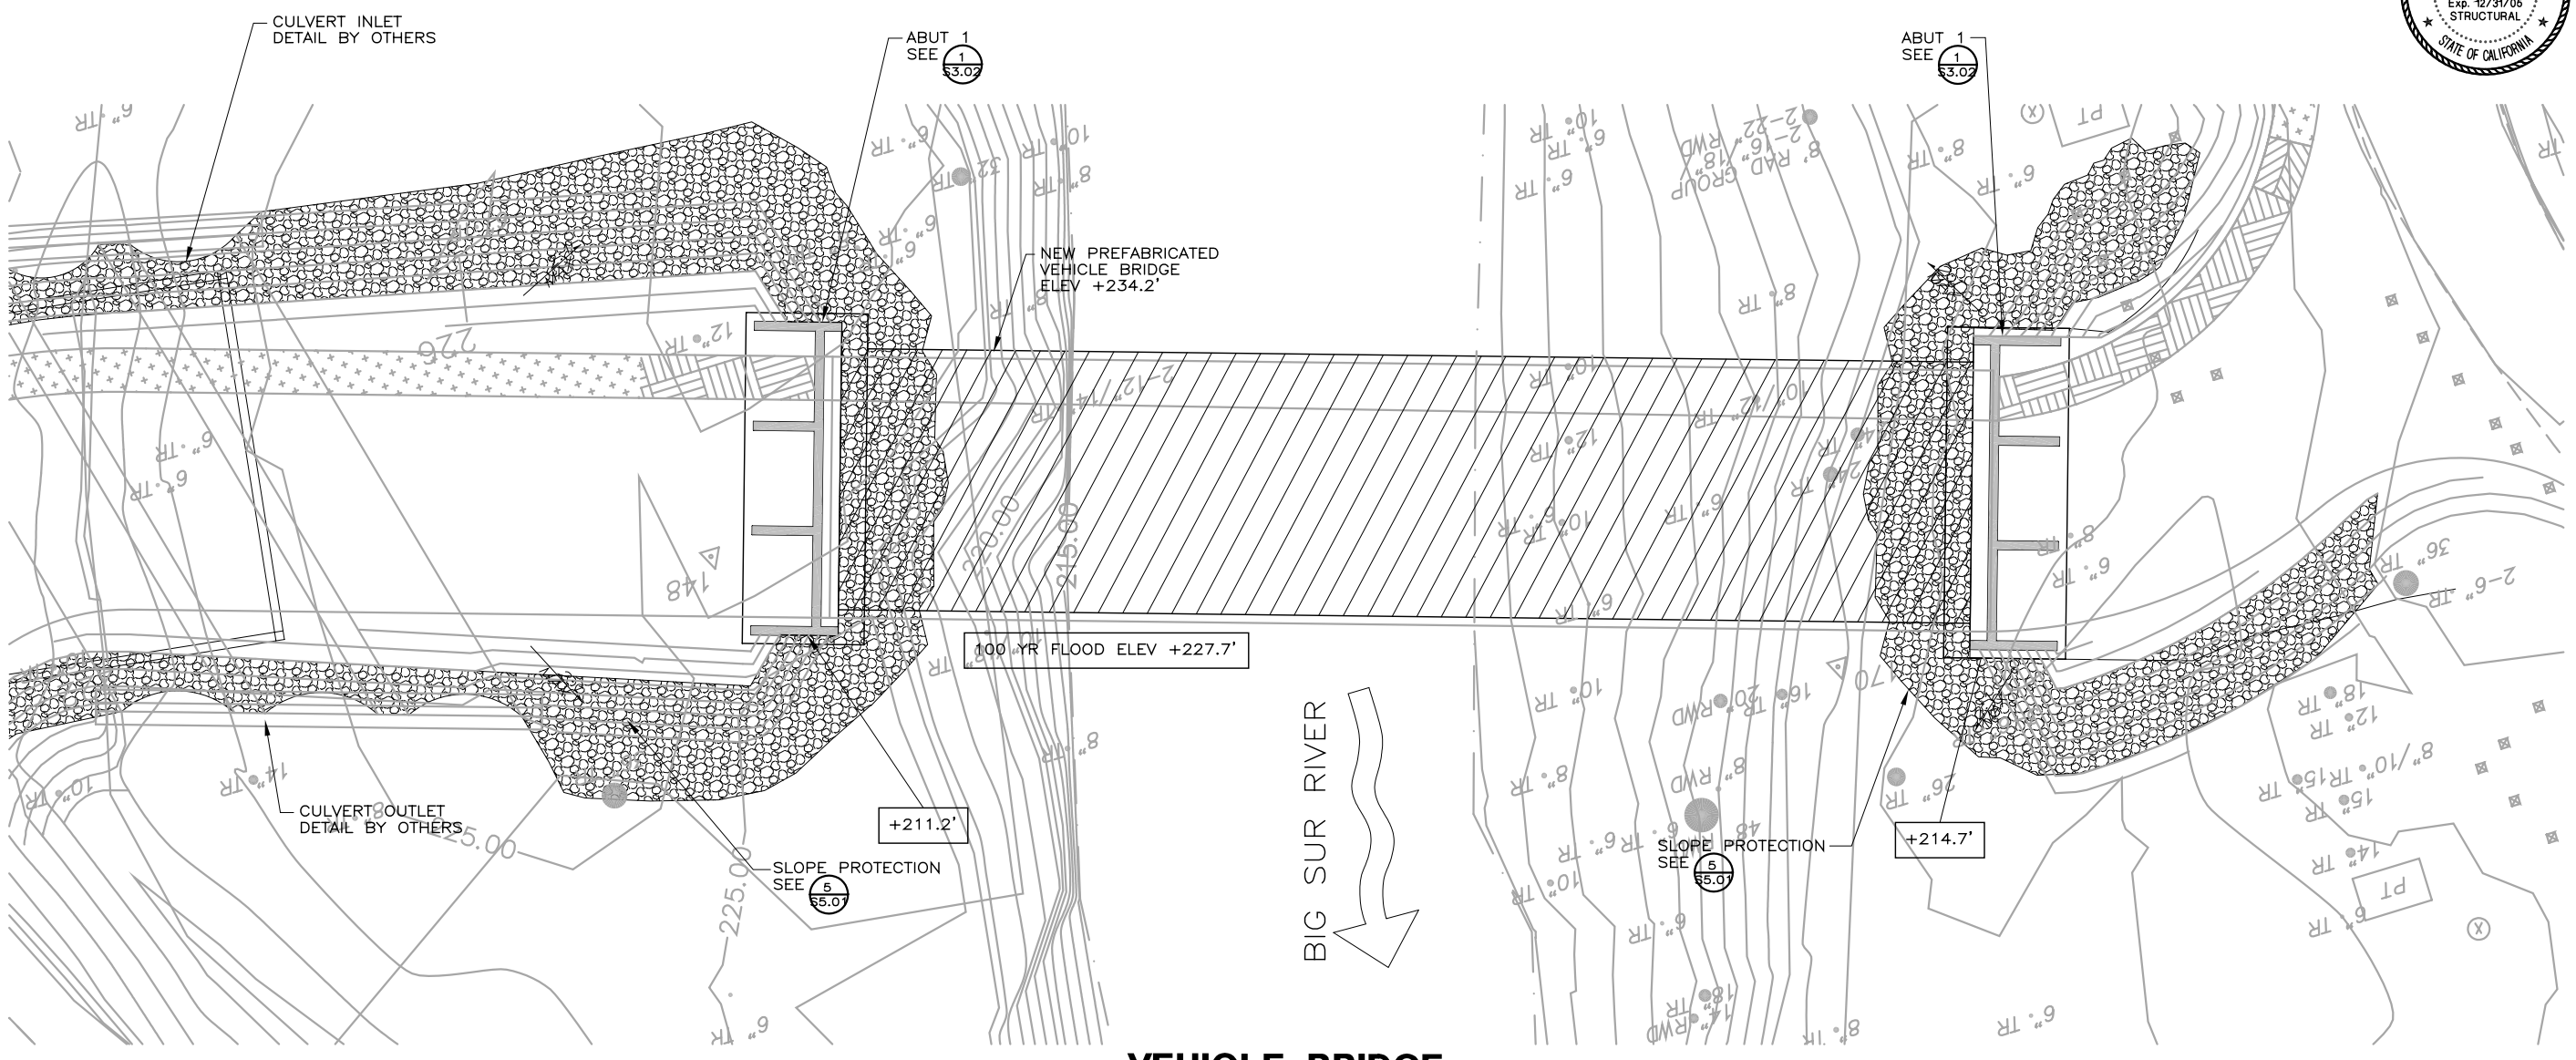

VEHICLE BRIDGE
FOUNDATION PLAN
1" = 10'

NOTES:

1. FOR ABUTMENT FOOTINGS – SEE ABUTMENT PLANS SHEET S3.02
2. +203.5' INDICATES BOTTOM OF FOOTING ELEVATION. SOILS ENGINEER TO VERIFY COMPETANT BEARING MATERIAL AT BOTTOM OF FOOTING ELEVATION PRIOR TO PLACEMENT OF REINFORCING STEEL
3. SEE ADDITIONAL NOTES SHEET S2.01

Buehler & Buehler
Structural Engineers, Inc.
600 Q Street, Suite 200, Sacramento, CA 95814
tel 916.443.0303 fax 916.443.0313

REGISTERED PROFESSIONAL ENGINEER
LAWRENCE E. JONES
No. SE 3138
Exp. 12/31/05
STRUCTURAL
STATE OF CALIFORNIA

CALIFORNIA STATE PARKS SINCE 1864

ACQUISITION AND DEVELOPMENT DIVISION
One Capitol Mall
Suite 500
Sacramento, CA
95814-3229

DESIGNED
DRAWN MAR
CHECKED LEJ

REVISIONS	
△	DATE
.	.
.	.

PFEIFFER BIG SUR STATE PARK
VEHICLE BRIDGE
ENTRANCE AND DAY USE DEVELOPMENT

DRAWING NO.
.

SHEET NO.
S2.02
OF
.

100% AGENCY REVIEW SET 5/14/04

F:\301-34409\S2-02_PLAN.dwg 06/04/04 3:34:37pm 20 HarryCa