KEY

⊙ (N) 3" ϕ center-core

• (N) 3" ϕ center-core relocated from orig. submittal

⊗ center-core deleted from orig. submittal

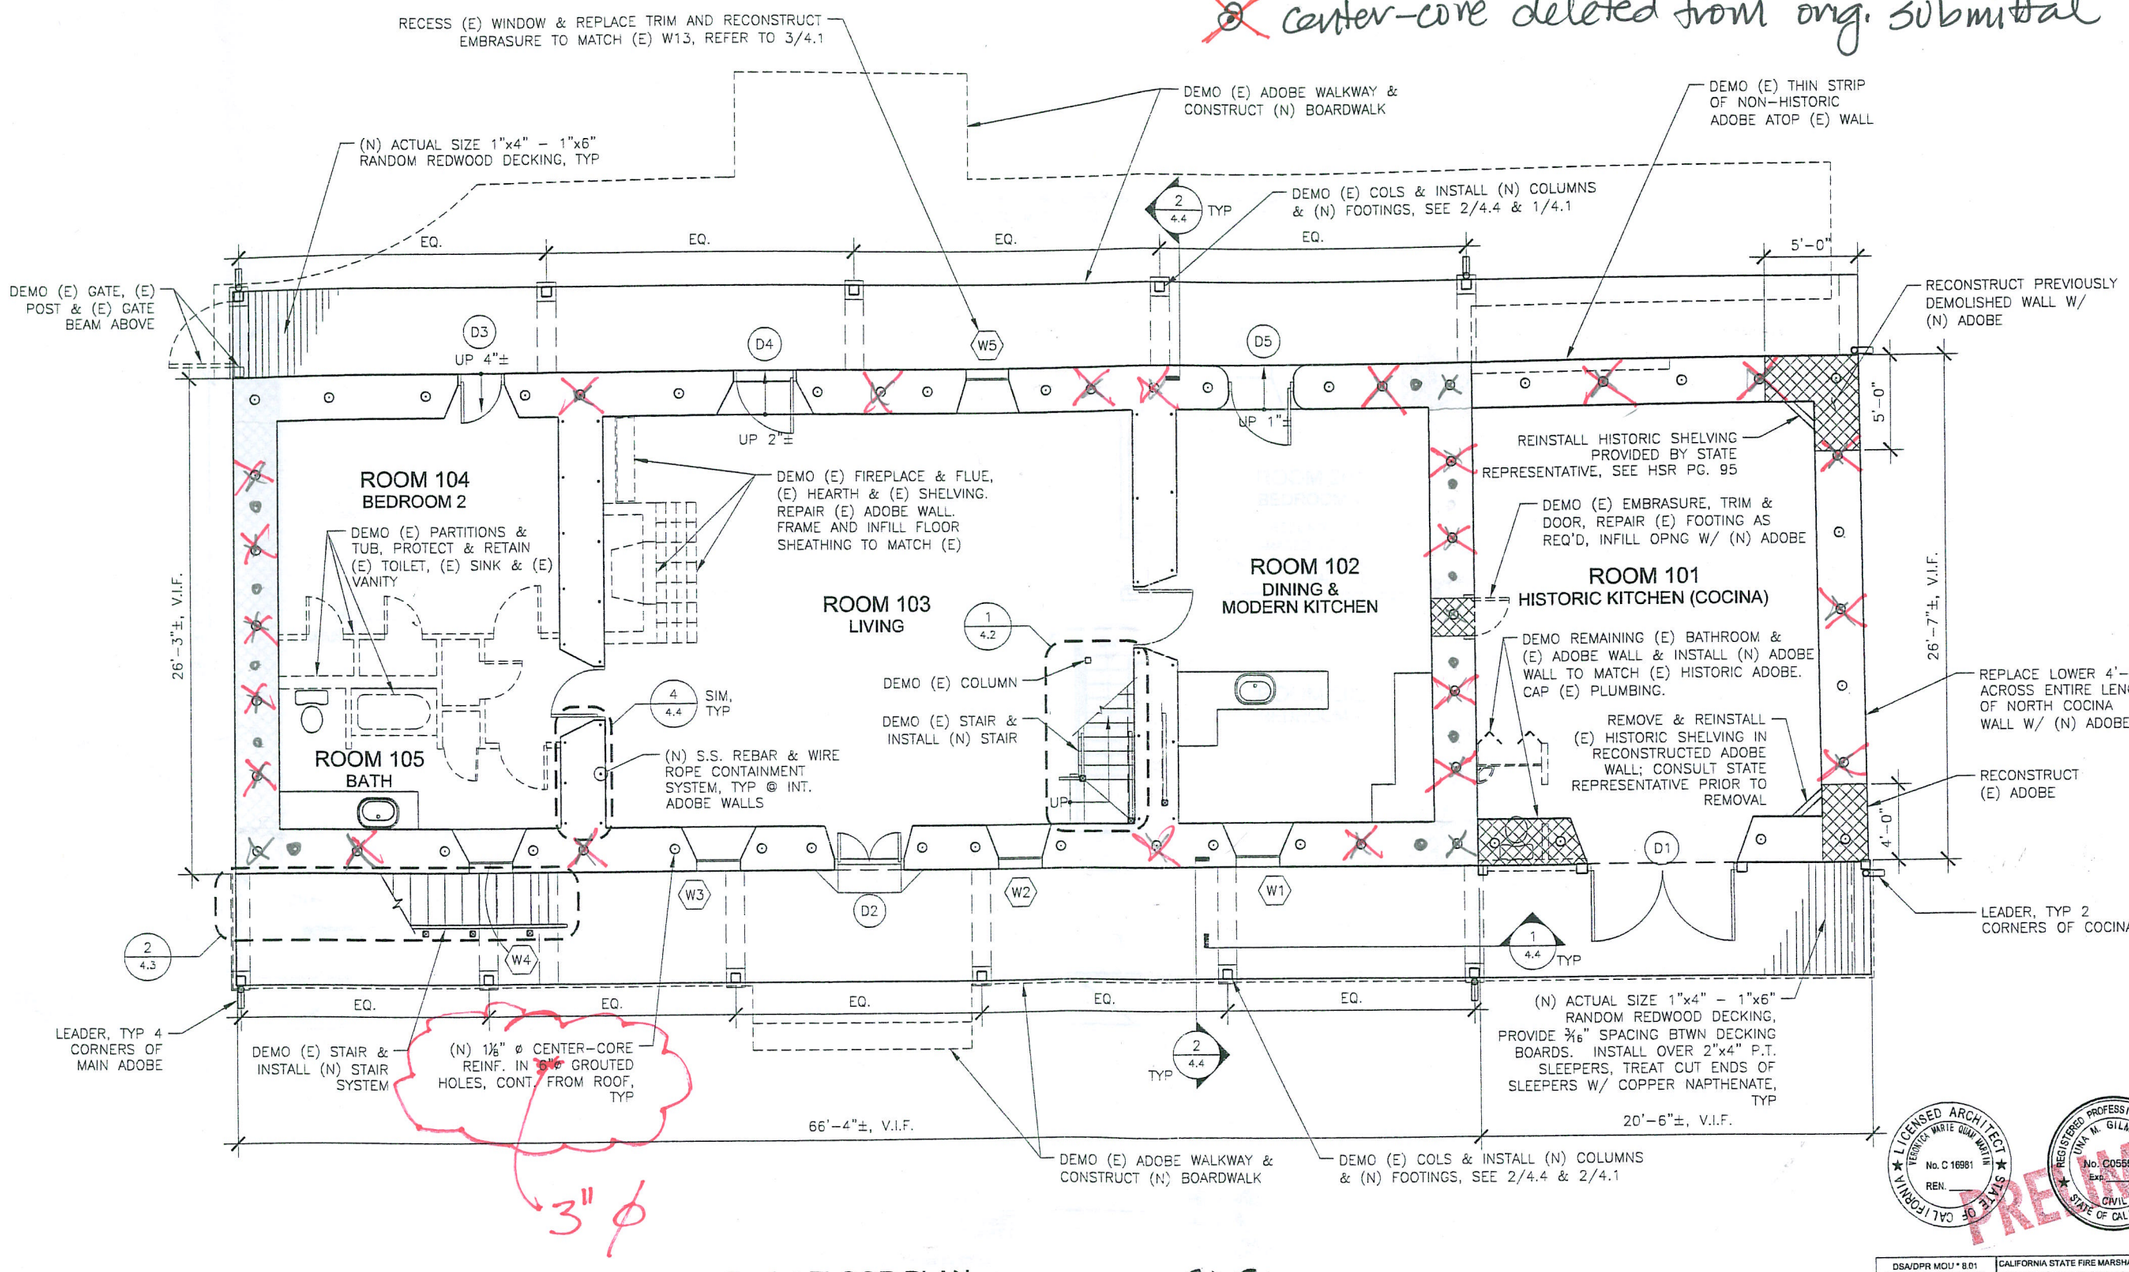

1 1st FLOOR PLAN

SCALE: 1/4" = 1'-0" FOR 22"X34" SHEET
SCALE: 1/8" = 1'-0" FOR 11"X17" SHEET

0 2' 4' 12'

REF. NORTH TRUE NORTH

LICENSED ARCHITECT — VERONICA MARIE QUAN MARTIN — No. C 16981 — REN. — STATE OF CALIFORNIA

REGISTERED PROFESSIONAL ENGINEER — UNA M. GILMARTIN — No. C055585 — Exp. — CIVIL — STATE OF CALIFORNIA

PRELIMINARY

DSA/DPR MOU * 8.01 ACCESSIBILITY REVIEW	CALIFORNIA STATE FIRE MARSHALL-APPROVED
CERTIFICATION #	Approval of this plan does not authorize or approve any omission of deviation from applicable regulations. Final approval is subject to field inspection. One set of approved plans shall be available on the project site at all times.
REVIEWER: DATE:	Reviewed by Date

ACCESSIBILITY COMPLIANCE AND STATE FIRE MARSHALL APPROVAL ON FILE WITH THE DEPARTMENT OF PARKS AND RECREATION

CALIFORNIA STATE PARKS SINCE 1864

CENTRAL SERVICE CENTER
21 Lower Ragsdale Drive
Monterey, CA 93940

DESIGNED UMG
DRAWN GDR
CHECKED UMG

REVISIONS	DATE
	9-24-04

CONSULTANT:

WJE ENGINEERS ARCHITECTS MATERIAL SCIENTISTS
Wiss, Janney, Elstner Associates, Inc.
2200 Powell Street, Suite 825
Emeryville, CA 94608
510.428.2627 tel | 510.428.0408 fax

Santa Cruz District, 184 Old Adobe Road, Watsonville, CA 94076

Rancho San Andres Castro Adobe

1st Floor Plan

Rehabilitation

DRAWING NO. 29488.004

SHEET NO. 2.1