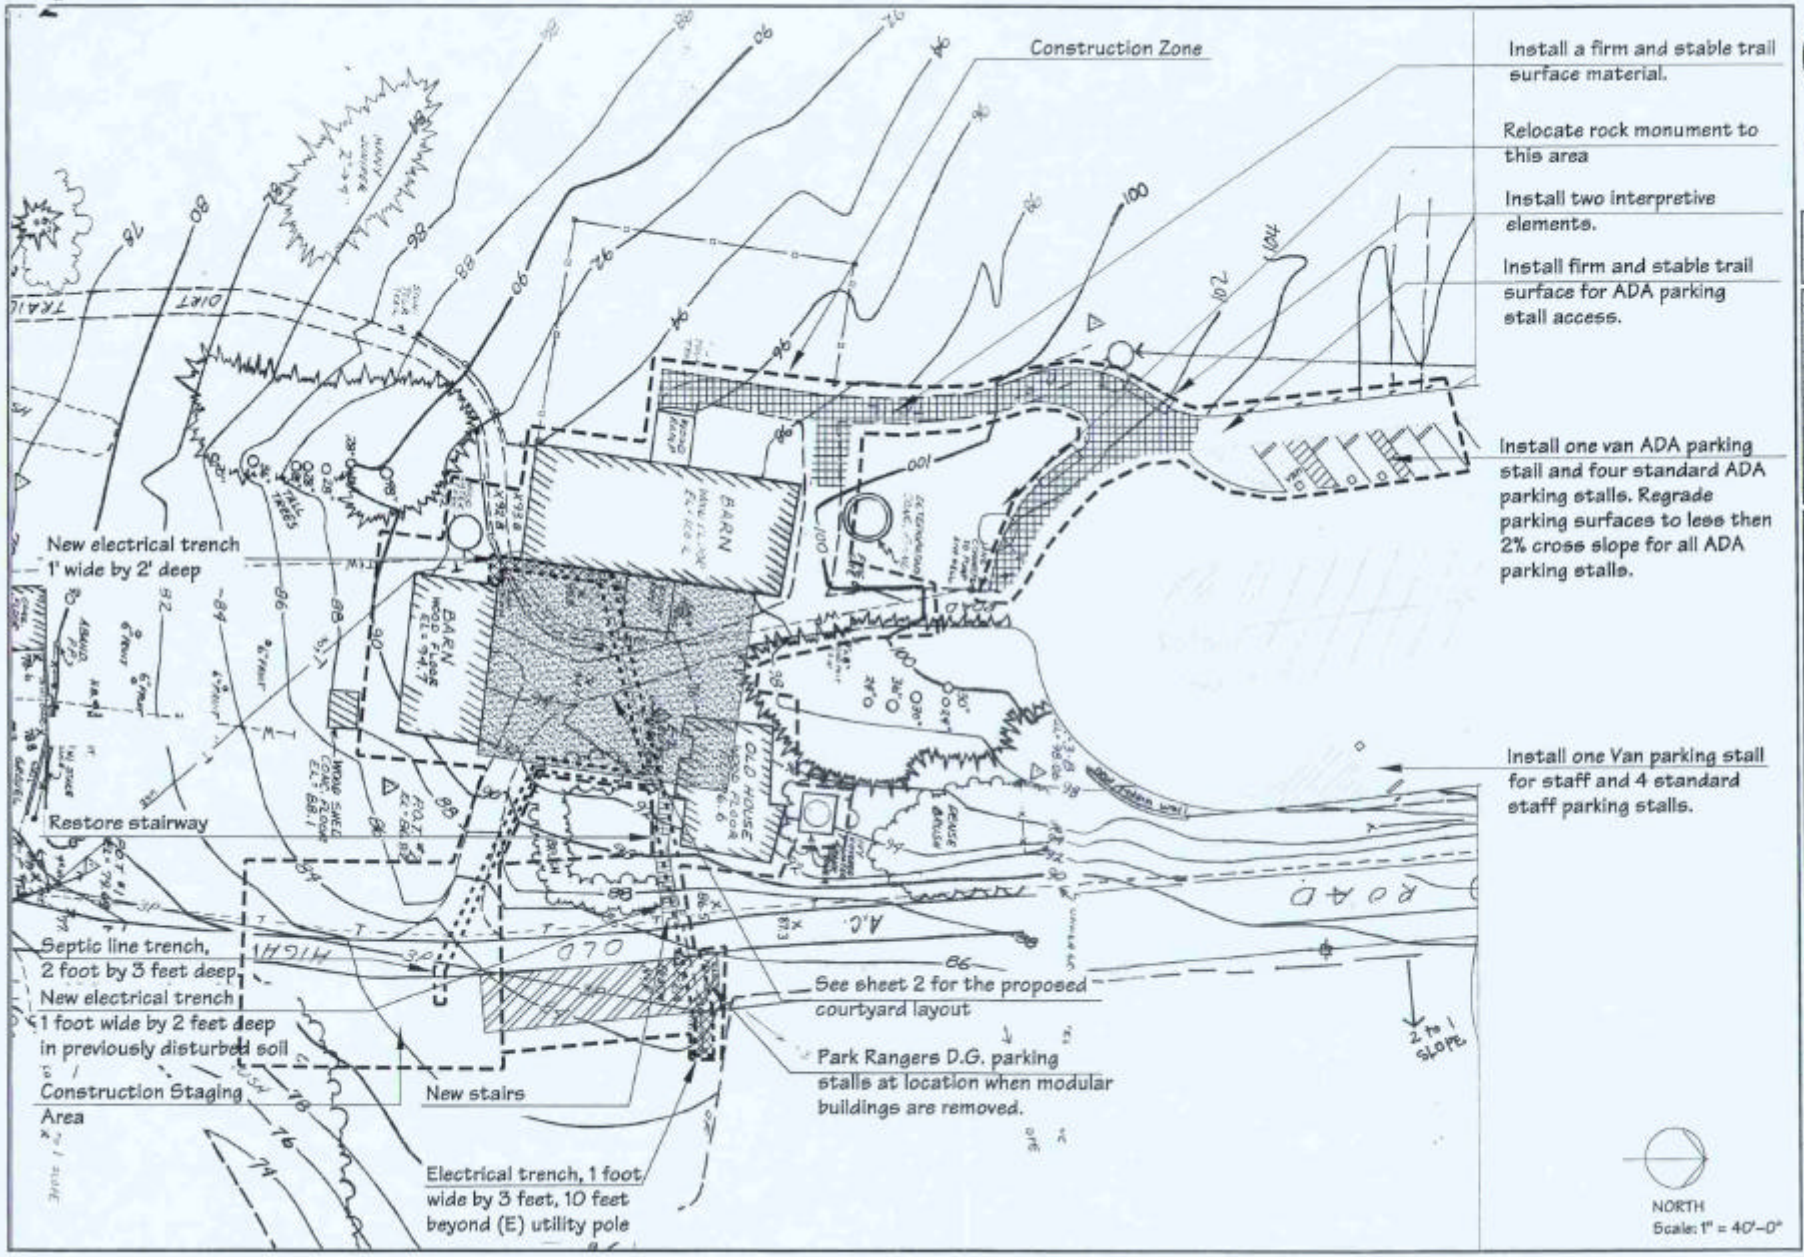


CALIFORNIA STATE PARKS

ACQUISITION AND DEVELOPMENT DIVISION
ONE CAPITOL MALL
SUITE 500
SACRAMENTO, CA
1584-3029

DESIGNED
G. VINSON
DRAWN
G. VINSON
CHECKED
J. GUNTER

REVISIONS

| △ | DATE |
|---|---|

AND NUEVO MARINE RESERVE

# PRELIMINARY SITE PARKING/TRENCHING

MARINE EDUCATION CENTER

DRAWING NO.
XXX.XX

SHEET NO.
1 of 2