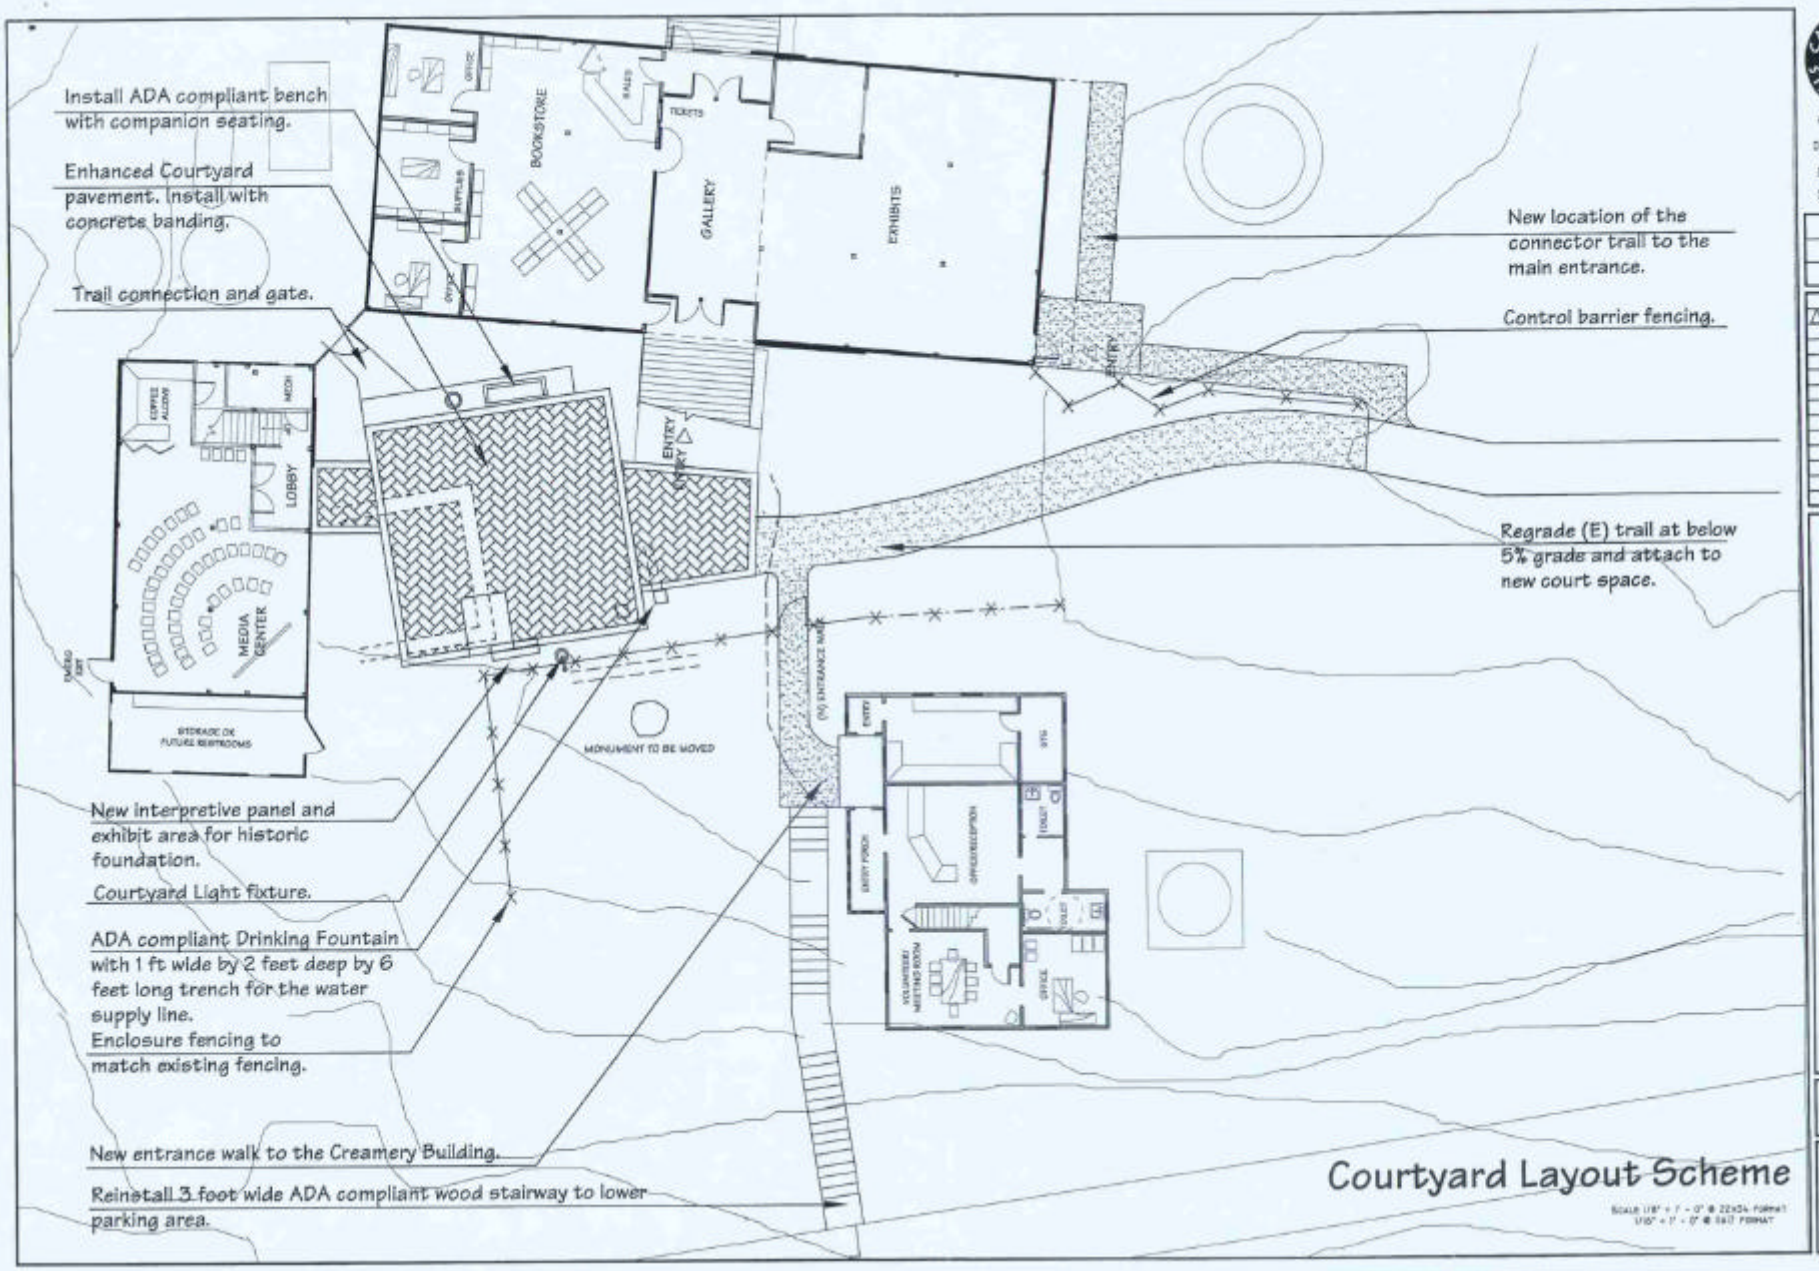

ACQUISITION AND DEVELOPMENT DIVISION
ONE CAPITOL MALL
SUITE 500
SACRAMENTO, CA

REVISIONS

ANO NUEVO MARINE RESERVE
PRELIMINARY SITE PLAN STUDIES
MARINE EDUCATION CENTER

DRAWING NO. XXX.XX

SHEET NO. 2 OF 2