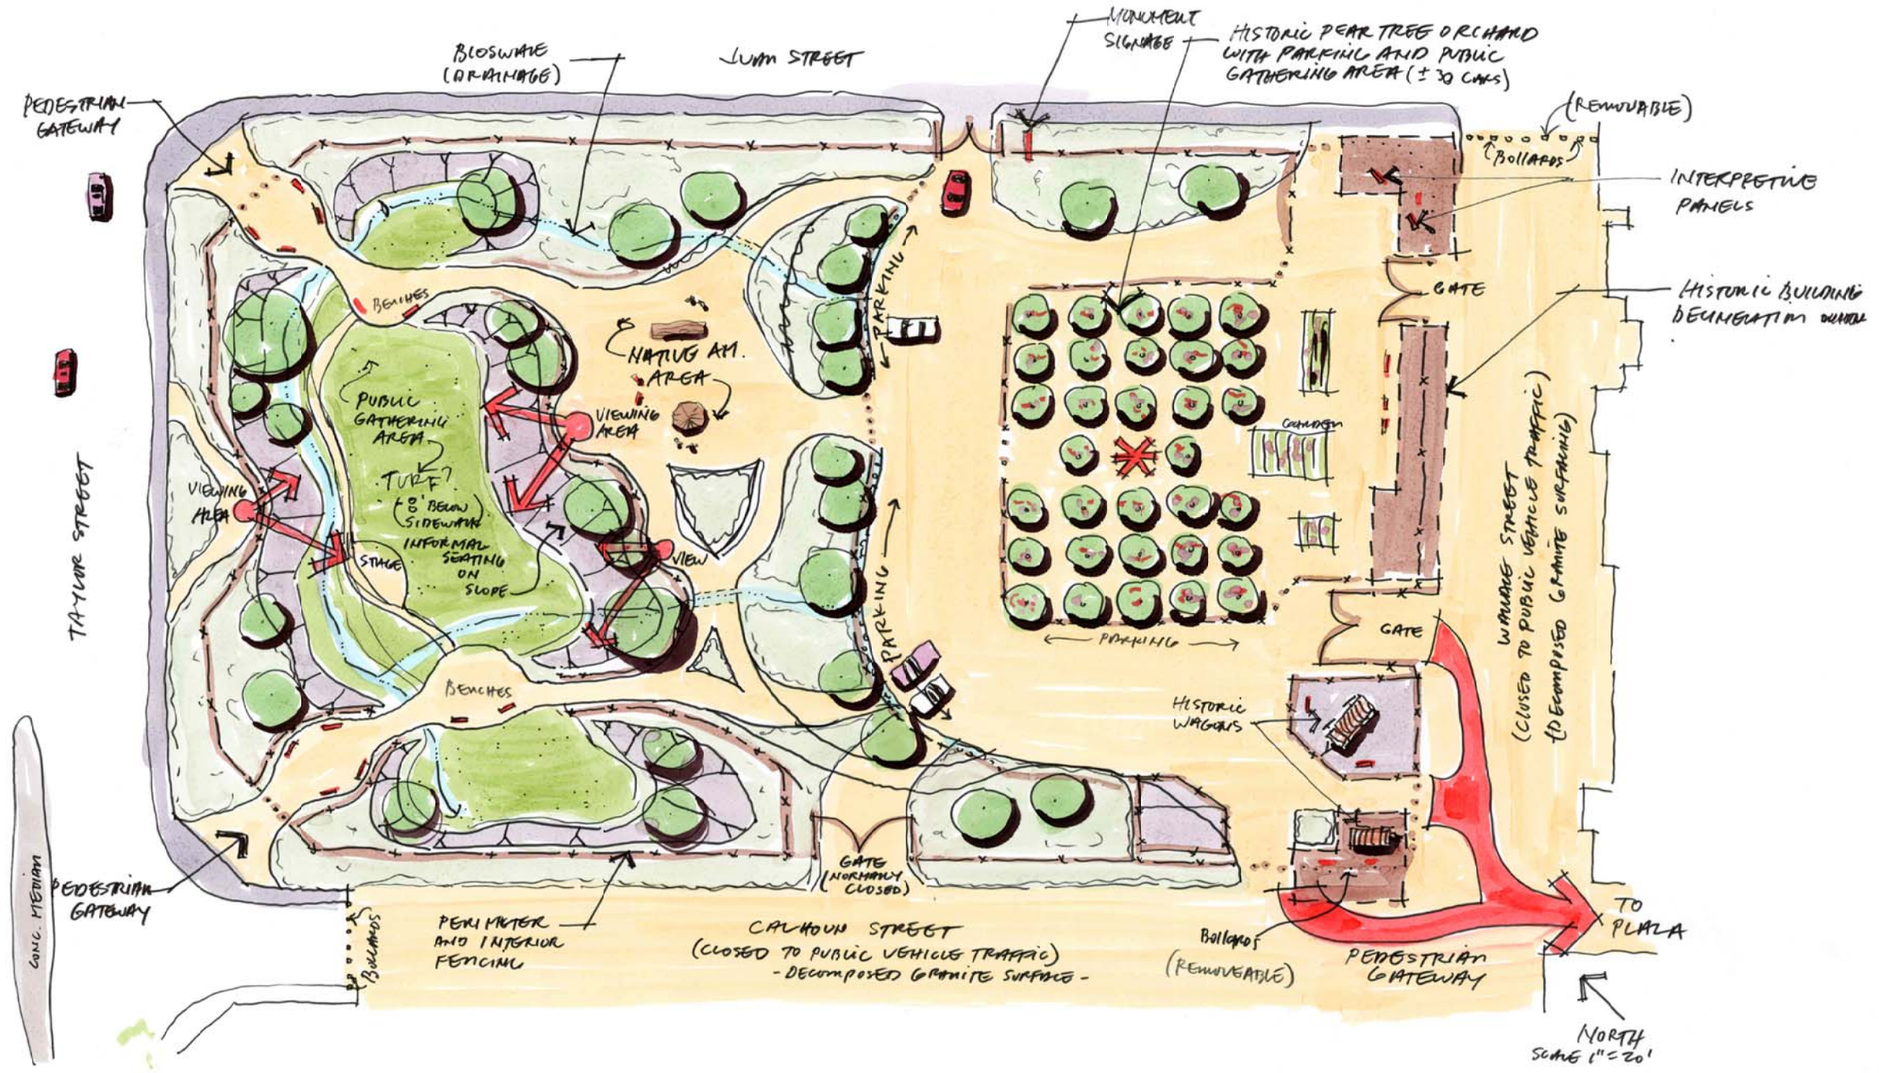

OLD TOWN STATE HISTORIC PARK

DEMOLITION AND IMMEDIATE PUBLIC USE PROJECT - CONCEPT PLANS

PREFERRED ALTERNATIVE

DRAWING FOR ILLUSTRATIVE PURPOSES ONLY
NOT TO SCALE

ACQUISITION & DEVELOPMENT DIVISION
Southern Service Center
2797 Truxtun Road, Barracks 26
San Diego, CA 92106
(619) 221-7060

CALIFORNIA STATE FIRE MARSHAL- APPROVED

Approval of this plan does not authorize or approve any omission of deviation from applicable regulations. Final approval is subject to field inspection. One set of approved plans shall be available on the project site at all times.

Reviewed by Date

DPR ACCESS COMPLIANCE REVIEW ACCESSIBILITY SECTION

CERTIFICATION #

Reviewed by Date

ACCESSIBILITY COMPLIANCE AND STATE FIRE MARSHAL SIGNED ORIGINALS ARE ON FILE AT THE DEPARTMENT OF PARKS AND RECREATION, NORTHERN SERVICE CENTER

DESIGNED:	RVP
DRAWN:	RVP
CHECKED:	SL
DATE:	03/04/14

REVISIONS	
△	DATE

OLD TOWN STATE HISTORIC PARK

DEMOLITION AND IMMEDIATE PUBLIC USE CONCEPT PLANS

PREFERRED ALTERNTIVE

PROJECT NO.
14884P-77

SHEET NO.
3
03 OF 03

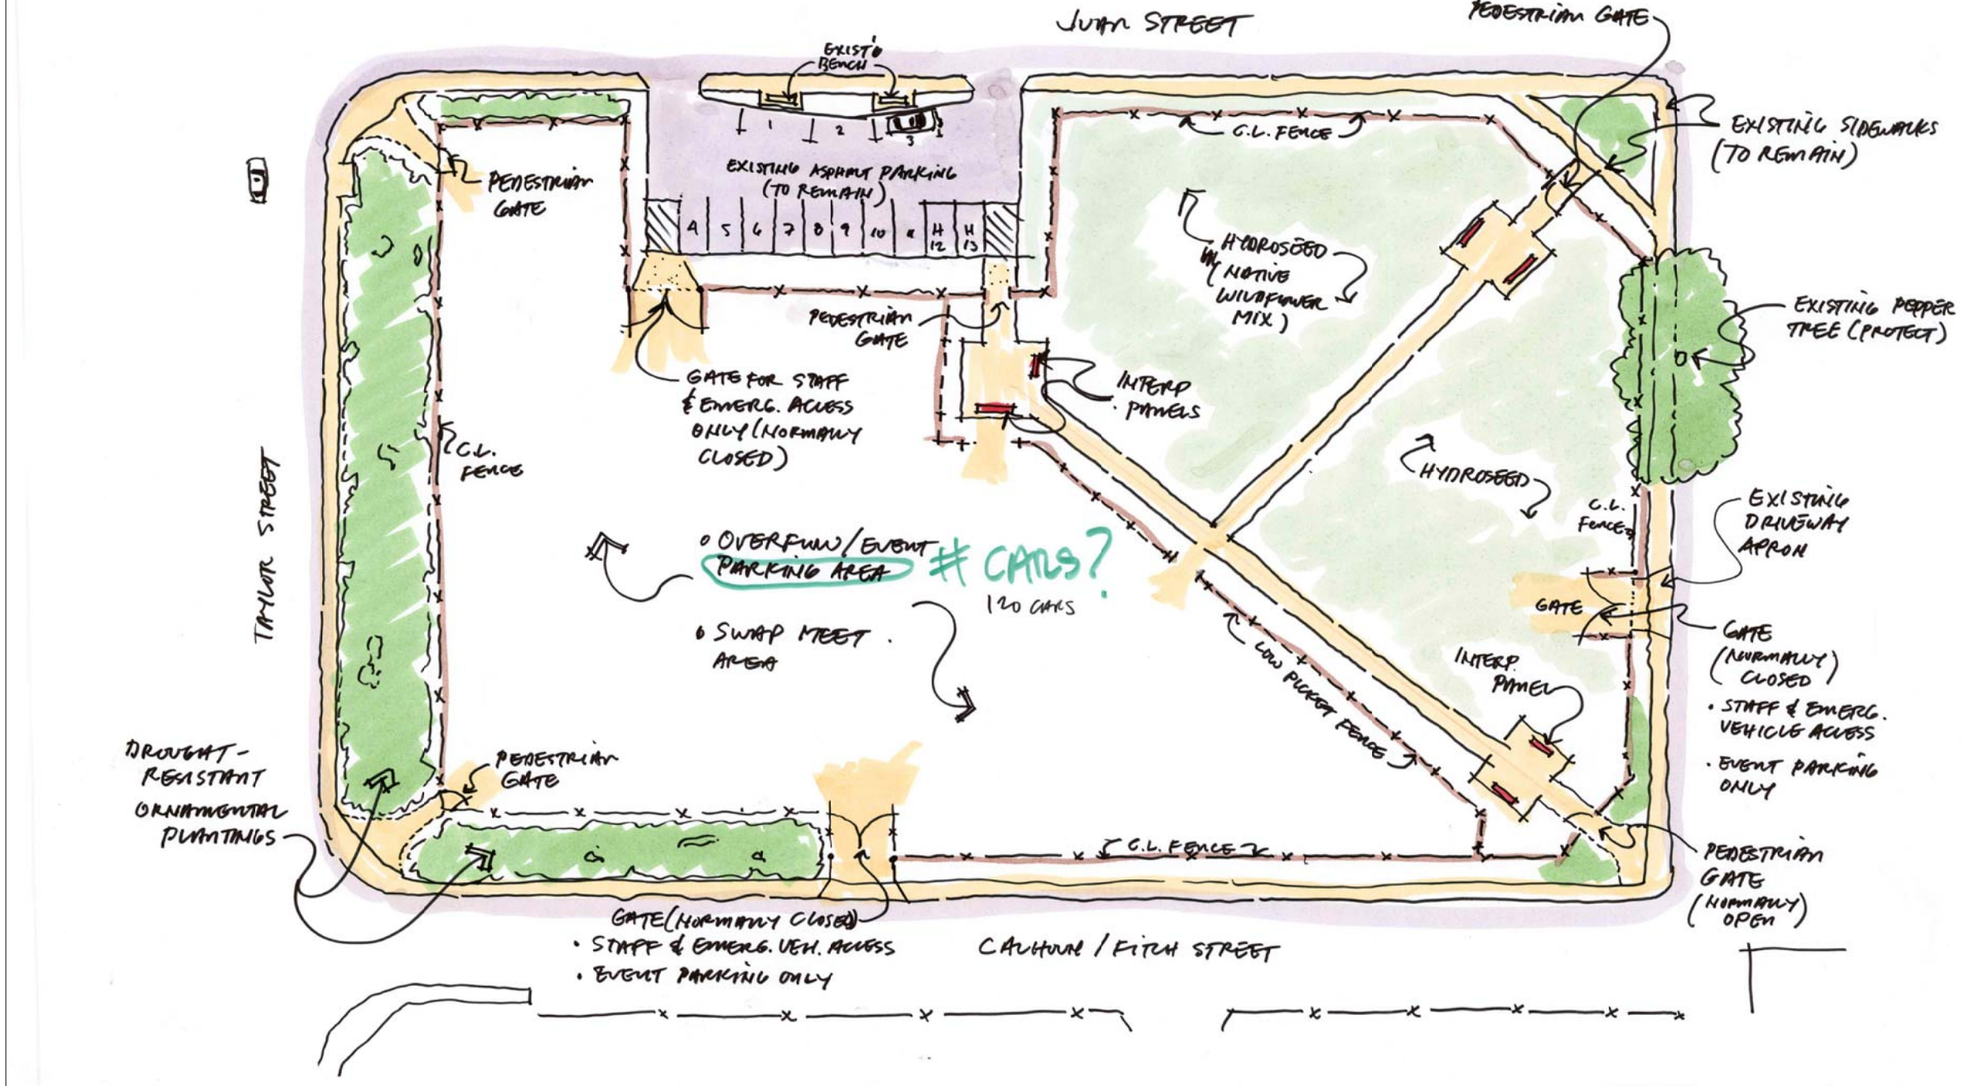

OLD TOWN STATE HISTORIC PARK

DEMOLITION AND IMMEDIATE PUBLIC USE PROJECT - CONCEPT PLANS

MINIMAL IMPROVEMENTS

DRAWING FOR ILLUSTRATIVE PURPOSES ONLY
NOT TO SCALE

ACQUISITION & DEVELOPMENT DIVISION
Southern Service Center
2797 Truxtun Road, Barracks 26
San Diego, CA 92106
(619) 221-7060

CALIFORNIA STATE FIRE MARSHAL- APPROVED

Approval of this plan does not authorize or approve any omission of deviation from applicable regulations. Final approval is subject to field Inspection. One set of approved plans shall be available on the project site at all times.

Reviewed by Date

DPR ACCESS COMPLIANCE REVIEW ACCESSIBILITY SECTION

CERTIFICATION #

Reviewed by Date

ACCESSIBILITY COMPLIANCE AND STATE FIRE MARSHAL SIGNED ORIGINALS ARE ON FILE AT THE DEPARTMENT OF PARKS AND RECREATION, NORTHERN SERVICE CENTER

DESIGNED:	RVP
DRAWN:	RVP
CHECKED:	SL
DATE:	03/04/14

REVISIONS	
	DATE

OLD TOWN STATE HISTORIC PARK

DEMOLITION AND IMMEDIATE PUBLIC USE CONCEPT PLAN

MINIMAL IMPROVEMENTS

PROJECT NO.
14884P-77

SHEET NO.
2
02 OF 03

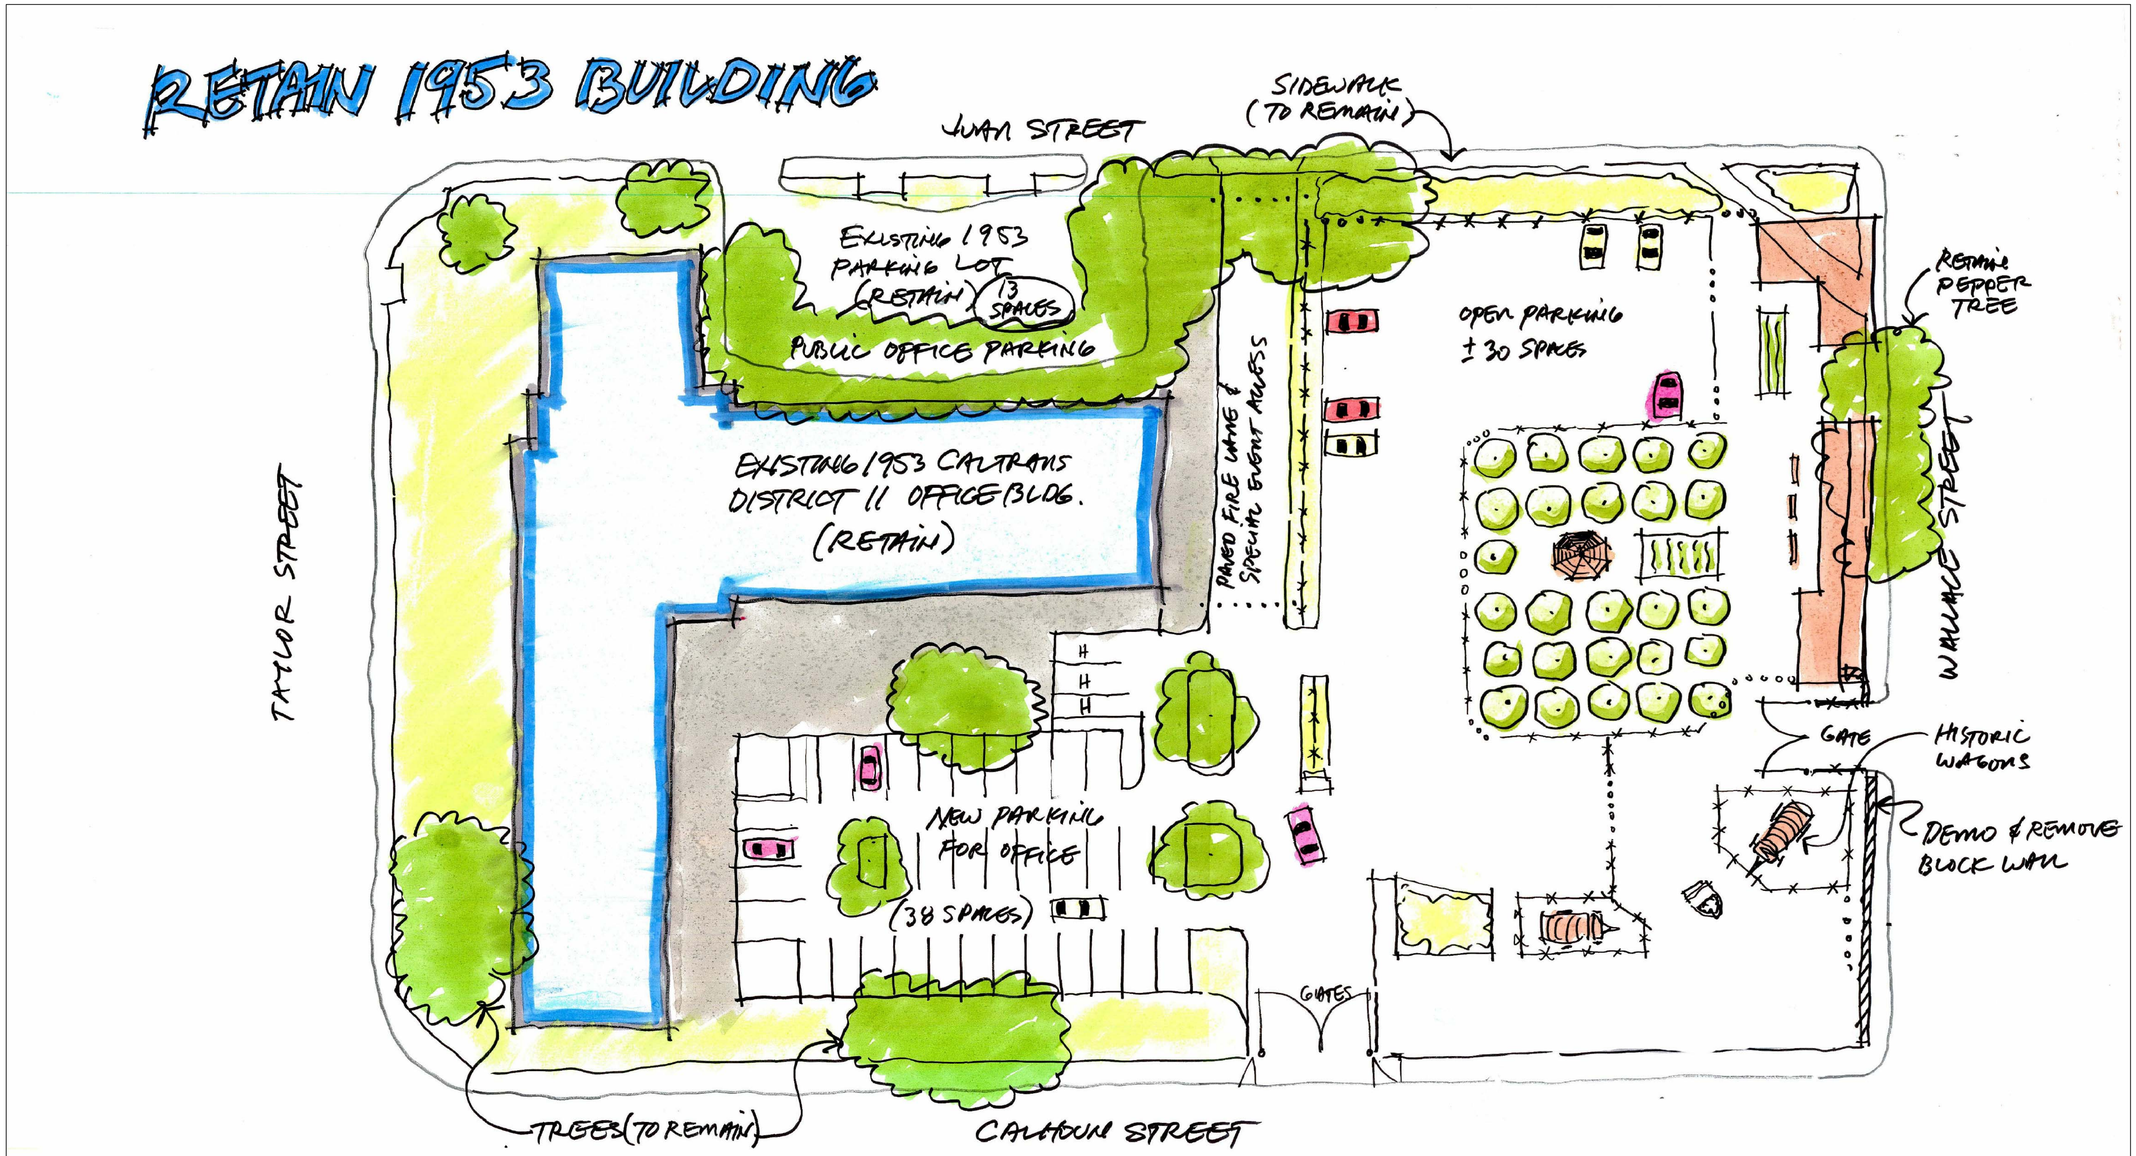

OLD TOWN STATE HISTORIC PARK

DEMOLITION AND IMMEDIATE PUBLIC USE PROJECT - CONCEPT PLANS

RETAIN 1953 BUILDING

DRAWING FOR ILLUSTRATIVE PURPOSES ONLY
NOT TO SCALE

ACQUISITION & DEVELOPMENT DIVISION
Southern Service Center
2797 Truxtun Road, Barracks 26
San Diego, CA 92106
(619) 221-7060

CALIFORNIA STATE FIRE MARSHAL- APPROVED

Approval of this plan does not authorize or approve any omission of deviation from applicable regulations. Final approval is subject to field inspection. One set of approved plans shall be available on the project site at all times.

Reviewed by Date

DPR ACCESS COMPLIANCE REVIEW ACCESSIBILITY SECTION

CERTIFICATION #

Reviewed by Date

ACCESSIBILITY COMPLIANCE AND STATE FIRE MARSHAL SIGNED ORIGINALS ARE ON FILE AT THE DEPARTMENT OF PARKS AND RECREATION, NORTHERN SERVICE CENTER

DESIGNED:	RVP
DRAWN:	RVP
CHECKED:	SL
DATE:	03/04/14

REVISIONS

	DATE

OLD TOWN STATE HISTORIC PARK

DEMOLITION AND IMMEDIATE PUBLIC USE CONCEPT PLAN

RETAIN 1953 BUILDING

PROJECT NO. 14884P-77

SHEET NO. 1

01 OF 03