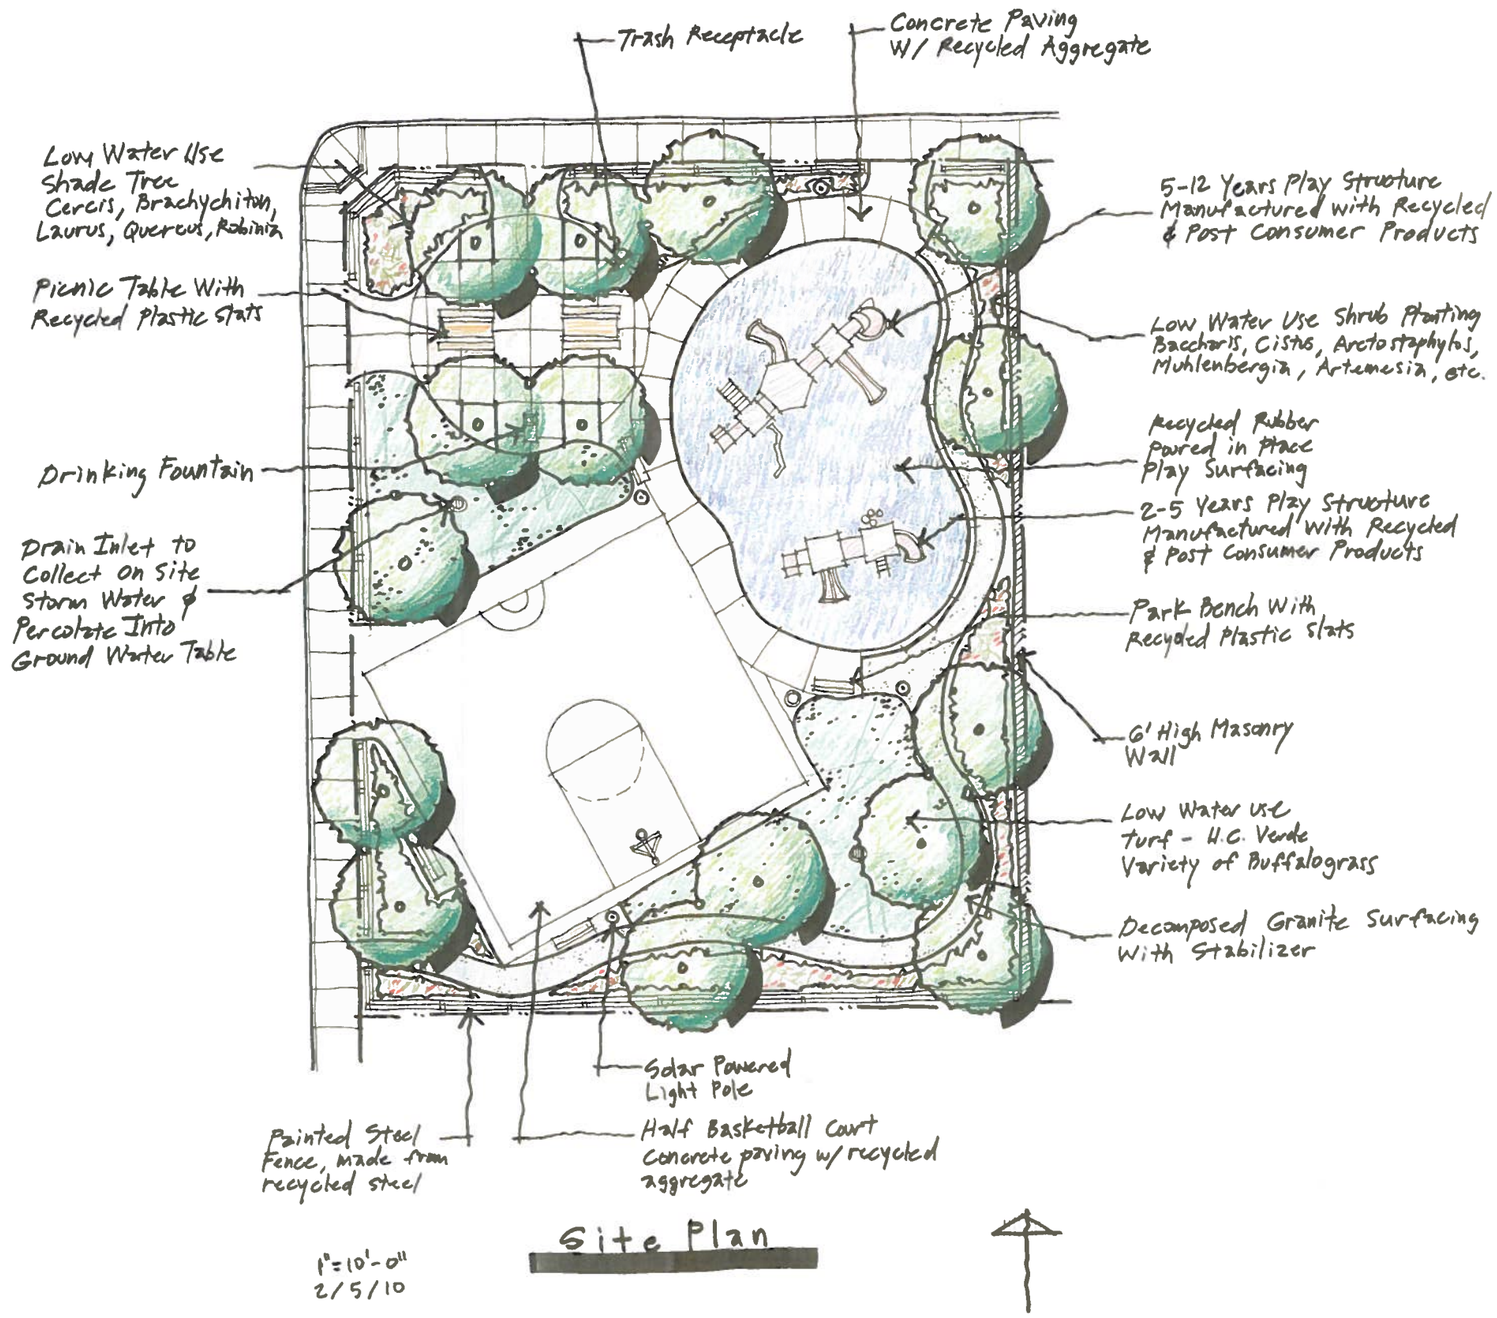

Site Plan

1" = 10'-0"
2/5/10

CITY OF AVENAL

Pocket Park