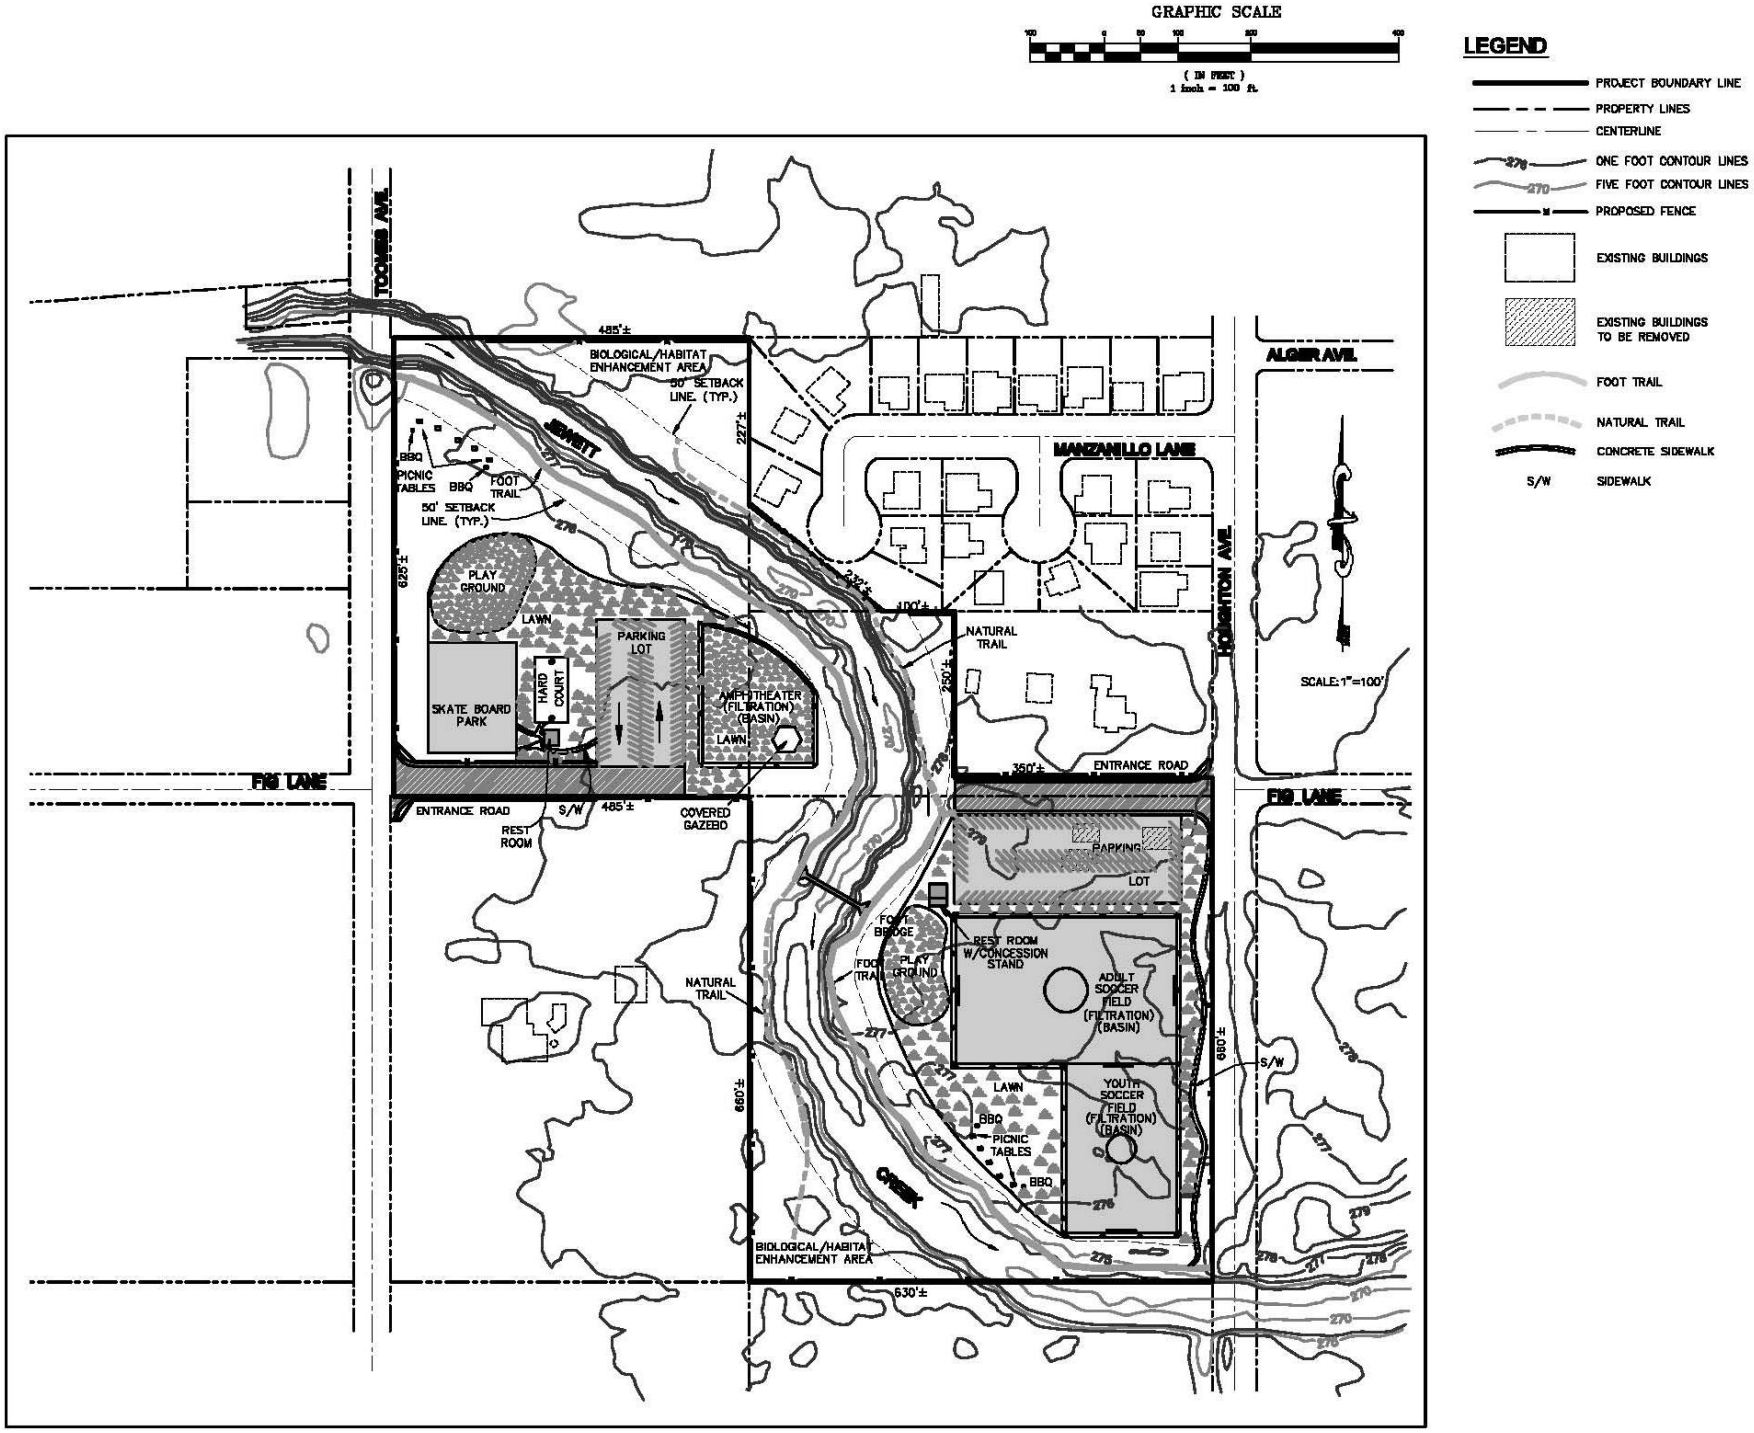

Conceptual Site Plan Prepared By Ed Anderson, Civil Engineer.

FIGURE 5 – COMMUNITY PARK CONCEPTUAL SITE PLAN