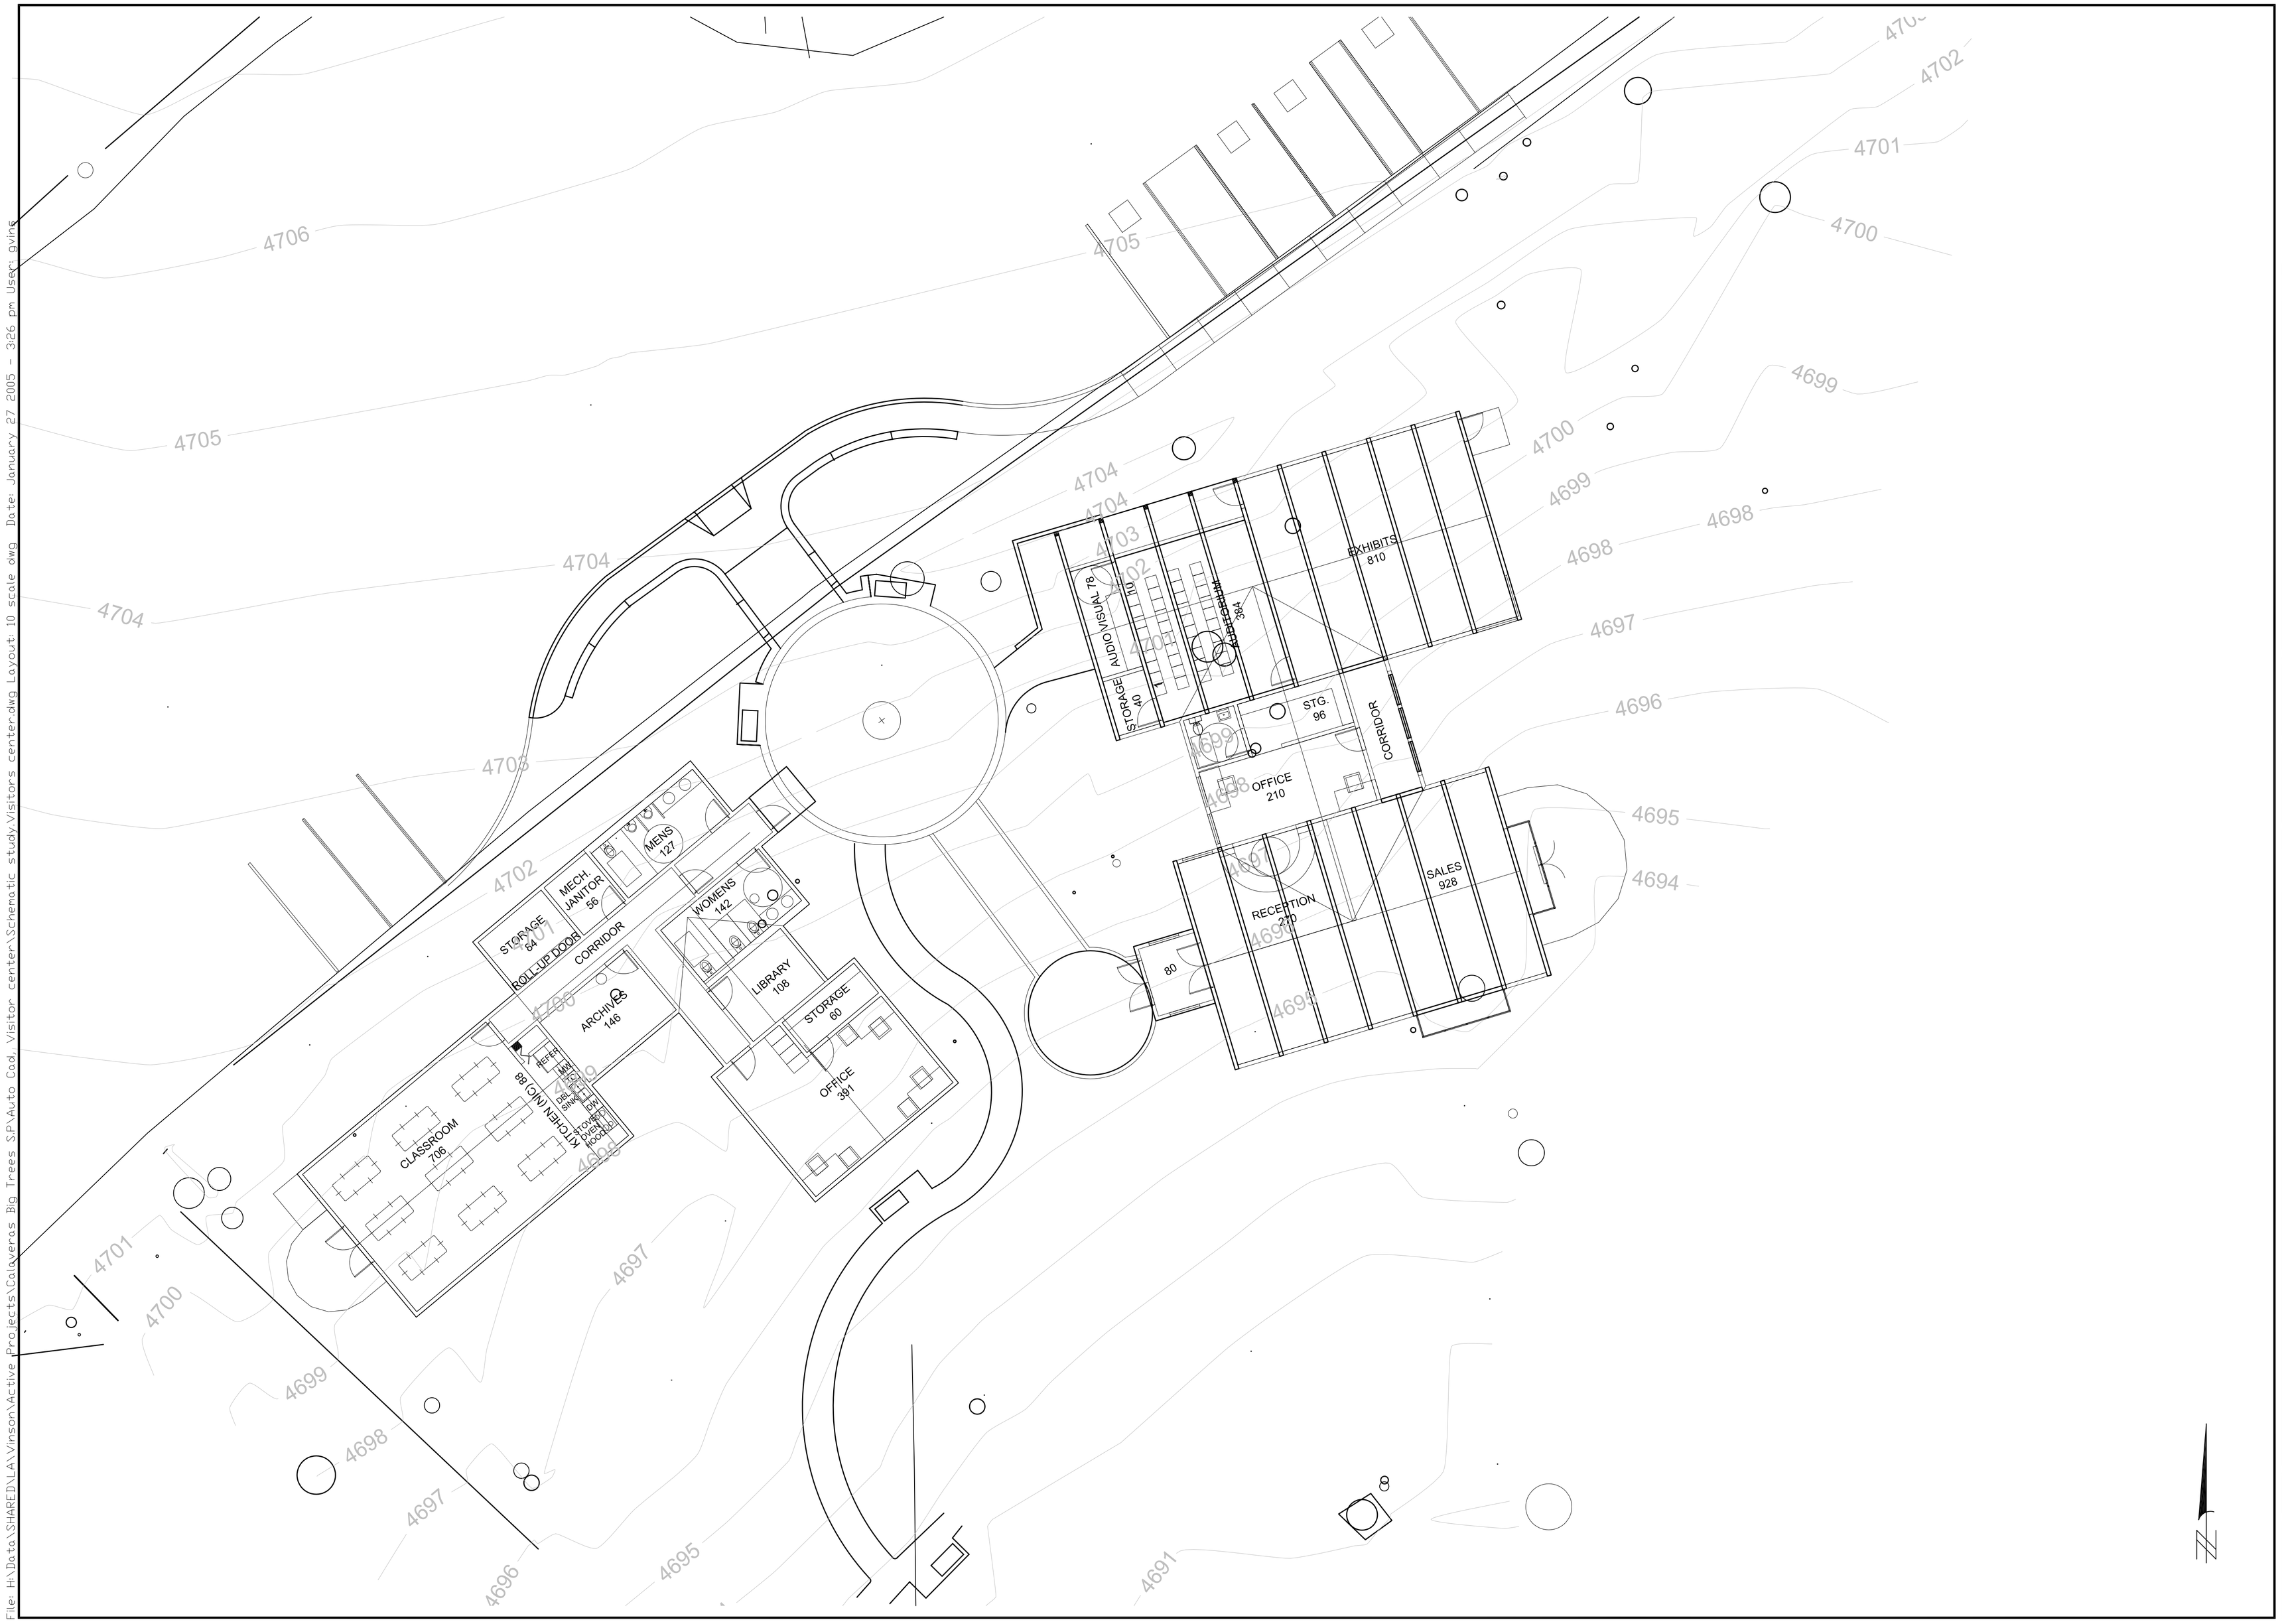

CALIFORNIA STATE PARKS
SINCE 1864

ACQUISITION &
DEVELOPMENT DIVISION
One Capitol Mall
Sacramento, CA
95814-3229

H:\Data\SHARED\LA\Vinson\Active Projects\Vinson\Sig.pct

CALIFORNIA STATE FIRE MARSHAL- APPROVED

Approval of this plan does not authorize or approve any omission of deviation from applicable regulations. Final approval is subject to field inspection. One set of approved plans shall be available on the project site at all times.

Reviewed by Date

DSA/DPR MOU - 8.01
ACCESSIBILITY REVIEW
CERTIFICATION #

Reviewed by Date

ACCESSIBILITY COMPLIANCE AND STATE FIRE MARSHAL SIGNED ORIGINALS ARE ON FILE AT THE DEPARTMENT OF PARKS AND RECREATION, NORTHERN SERVICE CENTER

DESIGNED:
DRAWN:
CHECKED:
DATE: 01-30-2005

REVISIONS
DATE

CALAVERAS BIG TREES STATE PARK

SCHEMATIC LAYOUT PLAN

XXX

DRAWING NO.
XXXXX.

SHEET NO.
OF
XX

File: H:\Data\SHARED\LA\Vinson\Active Projects\Calaveras Big Trees SP\Auto Cad Visitor center\Schematic study\Visitors center.dwg Layout: 10 scale dwg Date: January 27 2005 - 3:26 pm User: gvine